NOTE:
1. DETAIL PLANS PREPARED BY TIMBER-TRUSS, INC.
2. ELEVATION BASED ON U.S.G.S. DATUM.
3. LETTERS SHOWN INDICATES BUILDING TYPES.

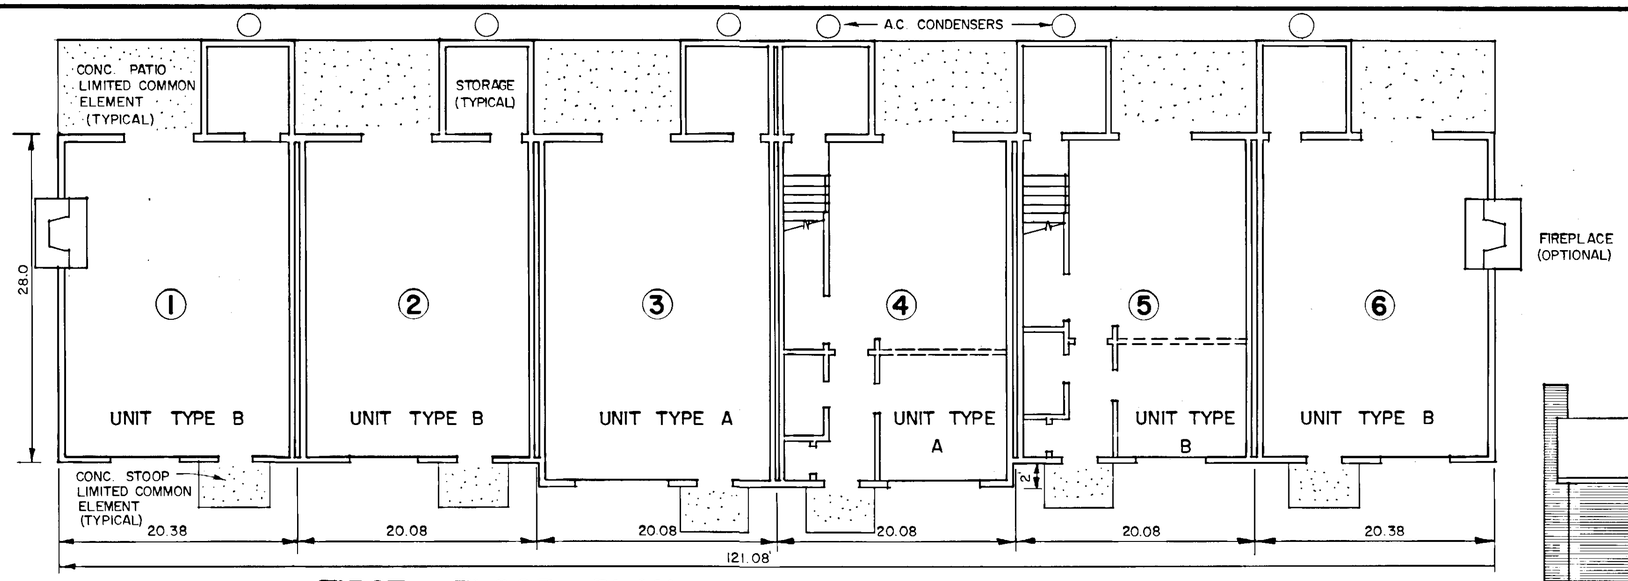

FIRST FLOOR PLAN

SCALE: 1/8" = 1'-0"

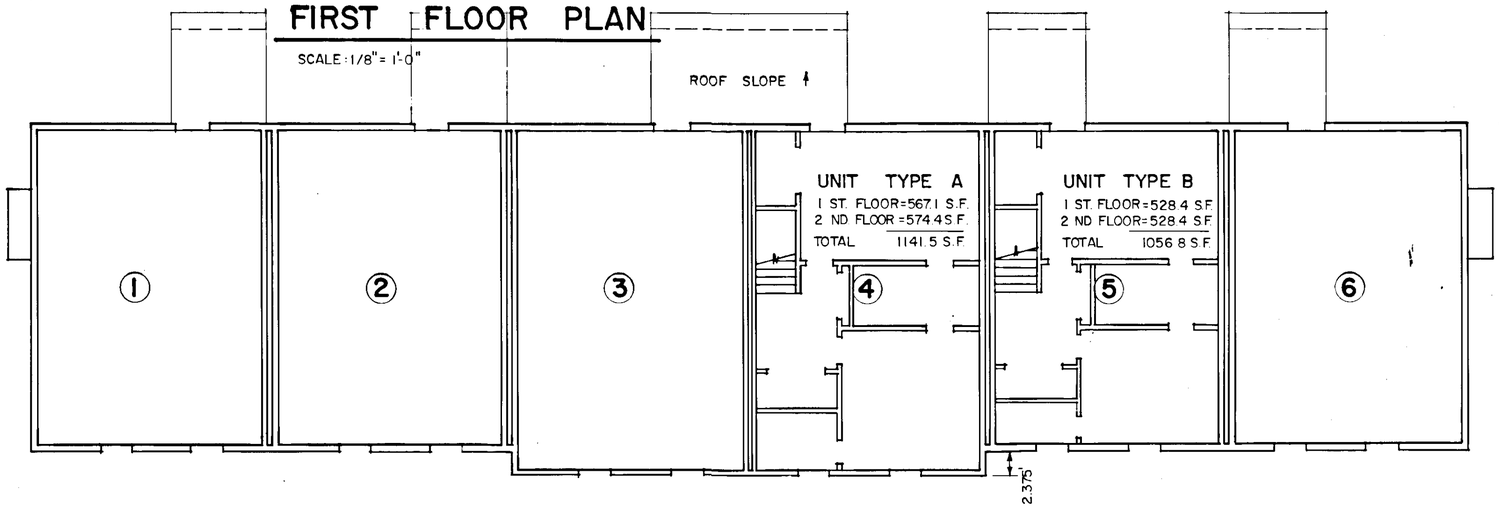

SECOND FLOOR PLAN

SCALE: 1/8" = 1'

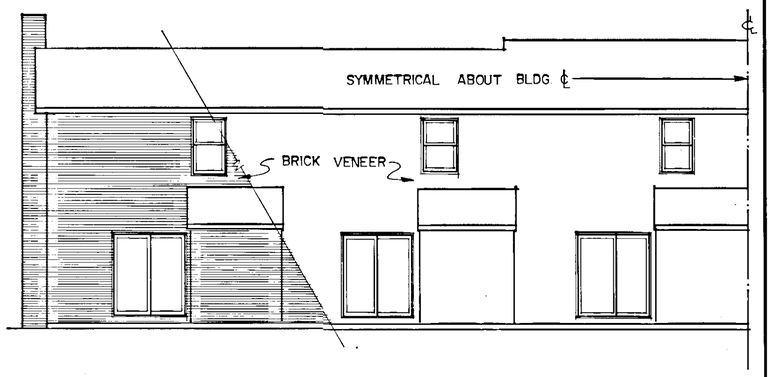

PARTIAL REAR ELEVATION

SCALE: 1/8" = 1'-0"

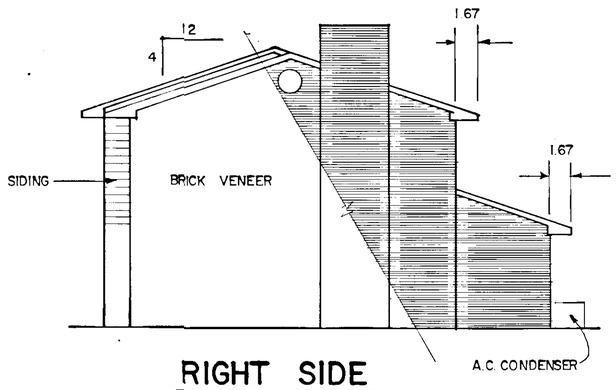

RIGHT SIDE

SCALE: 1/8" = 1'

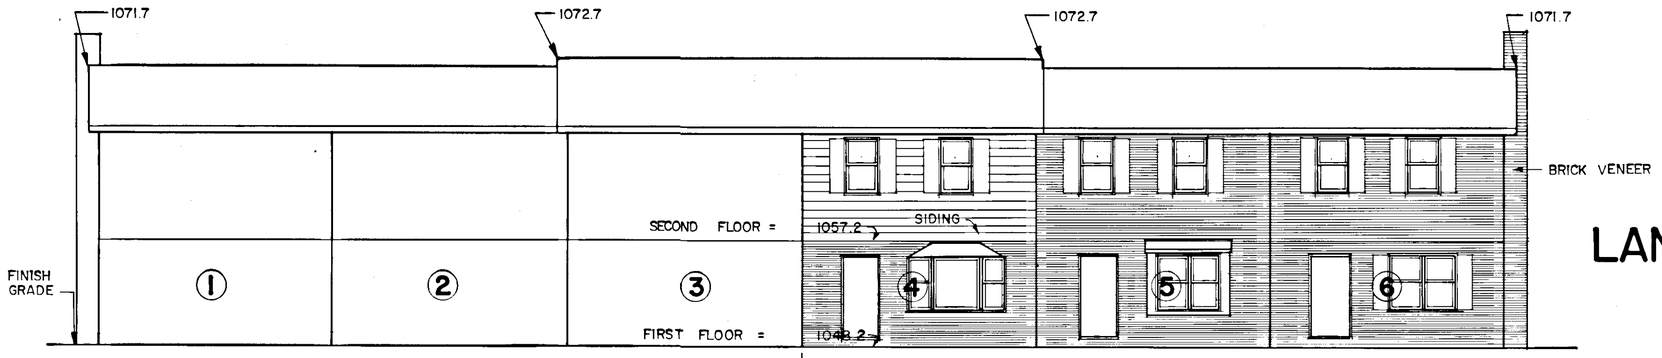

PARTIAL FRONT ELEVATION

SCALE: 1" = 1/8"

LEFT SIDE OF FRONT ELEVATION IS MIRROR IMAGE OF WHAT IS SHOWN. BLDG. IS SYMMETRICAL ABOUT ℄.

MAP OF

LANGHORNE CONDOMINIUM

PROPERTY OF

K.W. BUILDERS, INC.

SALEM, VIRGINIA

SCALE: 1/8" = 1'-0"

MARCH 1, 1983

BY T.P. PARKER & SON
ENGINEERS & SURVEYORS, LTD.
SALEM, VIRGINIA

SHEET 2 OF 2