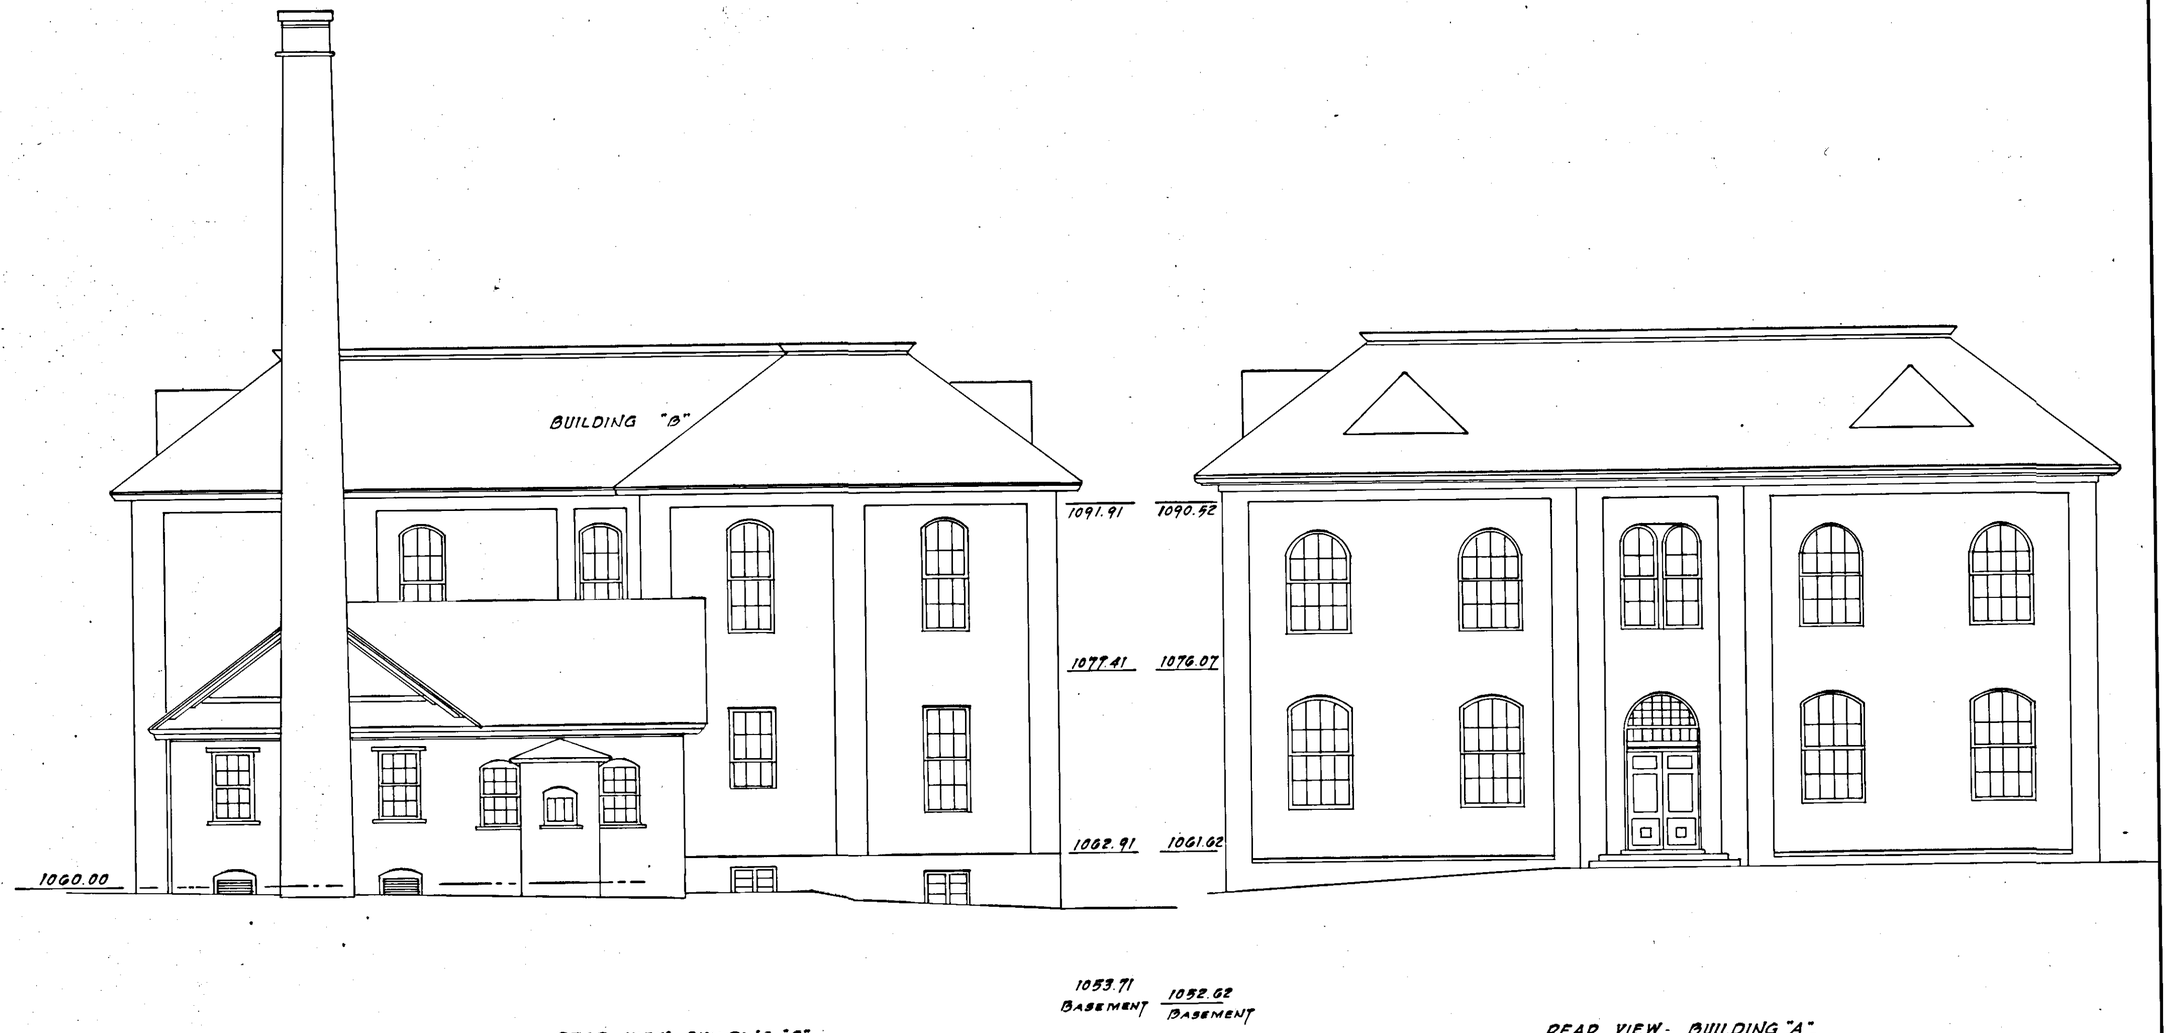

NORTH ELEVATION

SCALE: 1/8" = 1'-0"

B.M. ARROWHEAD ON FIRE HYDRANT
AT CORNER OF ALLEY AND
ACADEMY STREET.
ELEV. 1063.13 (U.S.G.S.)

SHEET 4 OF 6

EXHIBIT "A"

THE ACADEMY CONDOMINIUM

SITUATED ON THE NORTHWEST CORNER ACADEMY STREET AND TAYLOR AVENUE AND FORMERLY BEING THE ACADEMY STREET SCHOOL

SALEM VIRGINIA

SCALE: AS NOTED

MAY 6, 1985

BY: JACK G. BESS
CERTIFIED LAND SURVEYOR

N.B. W-85