SHEET No. 2 OF 2 SHEETS

APPROVED:

Randolph M. Smith — 8-13-73
EXECUTIVE SECRETARY, CITY OF SALEM, VA. — DATE

F. A. Scagile — 8-13-73
CITY ENGINEER, CITY OF SALEM, VA. — DATE

BOUNDARY COORDINATES		
ORIGIN OF COORDINATES ASSUMED		
COR.	NORTH	EAST
1	1000.00	1000.00
2	1636.97	737.76
3	2000.63	588.71
4	2000.92	589.25
5	2182.15	814.64
6	2531.94	827.56
7	2604.44	880.54
8	2676.10	998.53
9	2410.38	1248.52
10	2230.71	1320.38
11	2001.25	1466.33
12	1793.49	1540.47
13	1677.48	1552.72
14	1580.00	1576.09
15	1432.04	1600.75
16	1285.73	1551.13
17	1263.77	1560.12
18	1254.89	1543.08
19	1236.04	1452.84
BOUNDARY CONTAINS 22.646 ACRES		

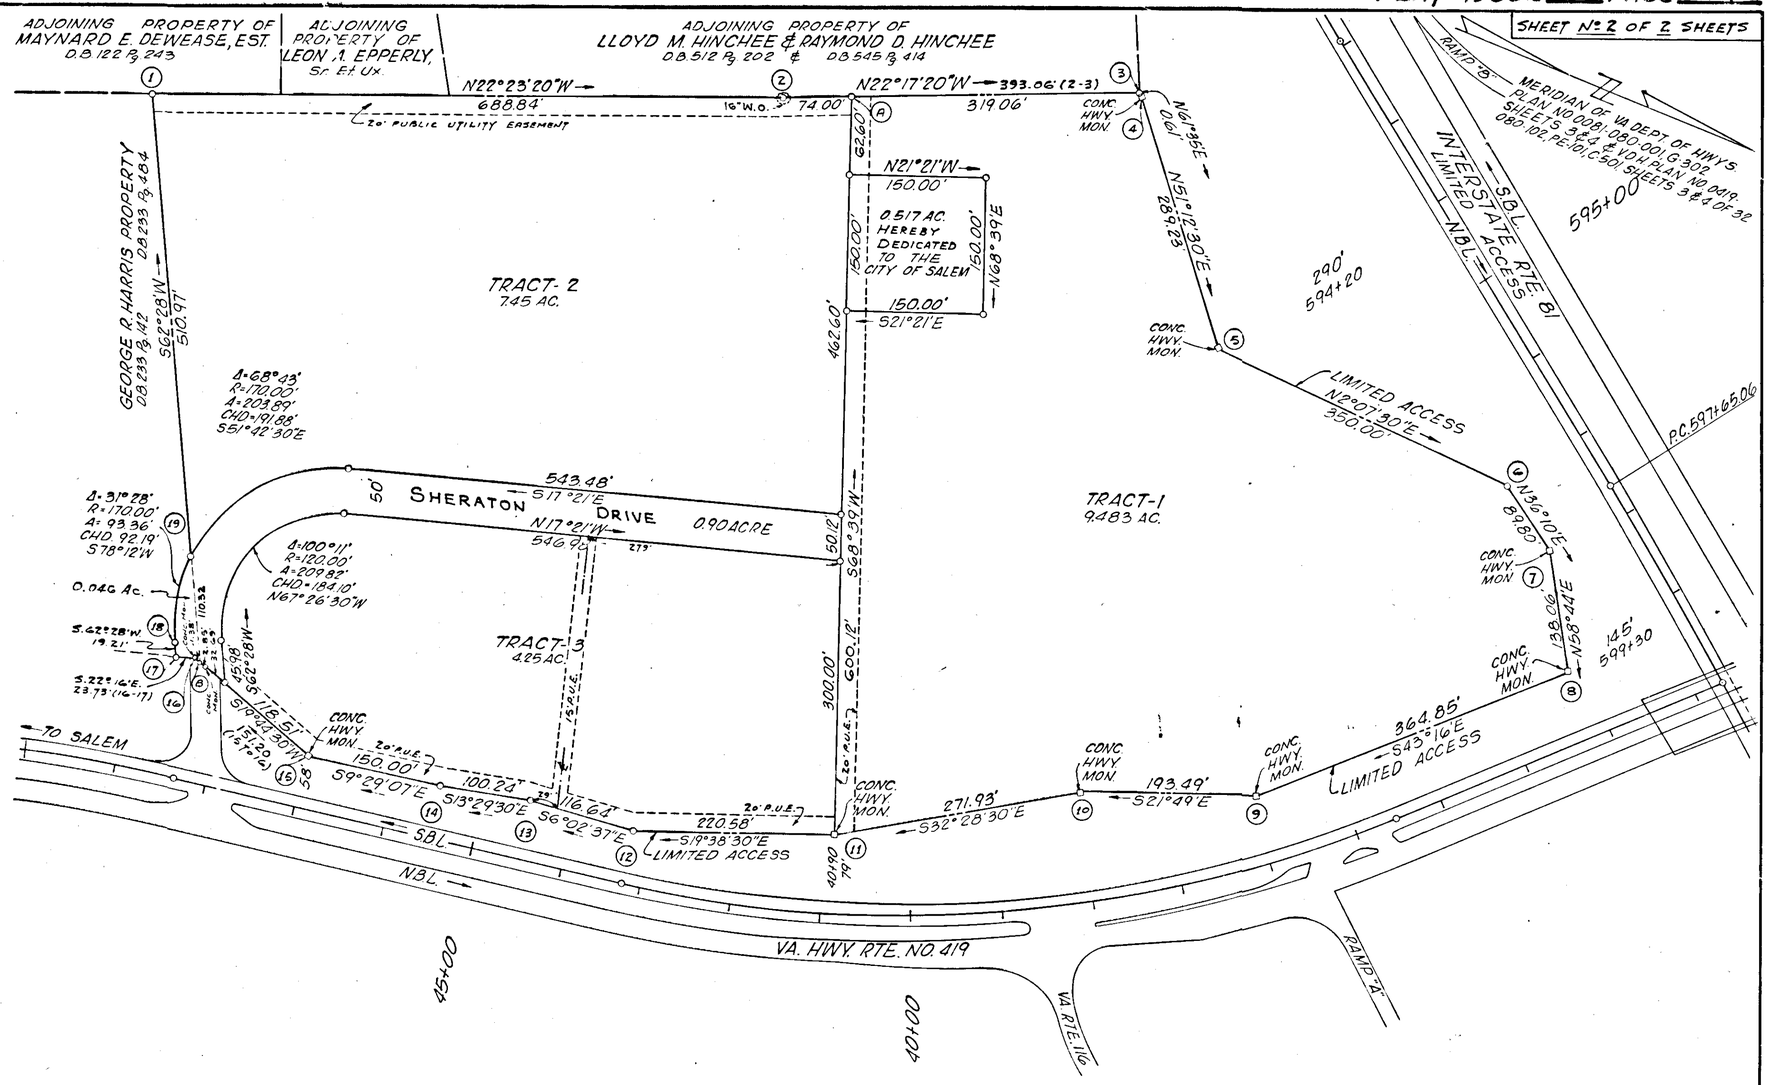

NOTE:
FOR BOUNDARY DATA SEE PLAT OF PARTIAL SURVEY OF PORTION OF PROPERTY OF LEVI A. HUFFMAN ESTATE MADE BY RAYMOND C. WEEKS, CERTIFIED LAND SURVEYOR, DATED APRIL 13, 1970, AND REVISED MAY 13, 1970.

COMMONWEALTH OF VIRGINIA
RAYMOND C. WEEKS
Raymond C. Weeks
CERT. NO. 54-17-3(a)802
54-17-3(b)120
CERTIFIED LAND SURVEYOR

OCT. 6, 1971
I HEREBY CERTIFY THAT THIS MAP OF SURVEY IS CORRECT.

Raymond C. Weeks
STATE CERT. LAND SURVEYOR

SHEET No. 2 OF 2 SHEETS

MAP

SHOWING DIVISION PROPERTY OF
LEVI A. HUFFMAN ESTATE

SALEM, VIRGINIA

BY: RAYMOND C. WEEKS
STATE CERT. LAND SURVEYOR

DATE: OCT. 6, 1971 — SCALE: 1" = 100'

JOB NO. 70-108