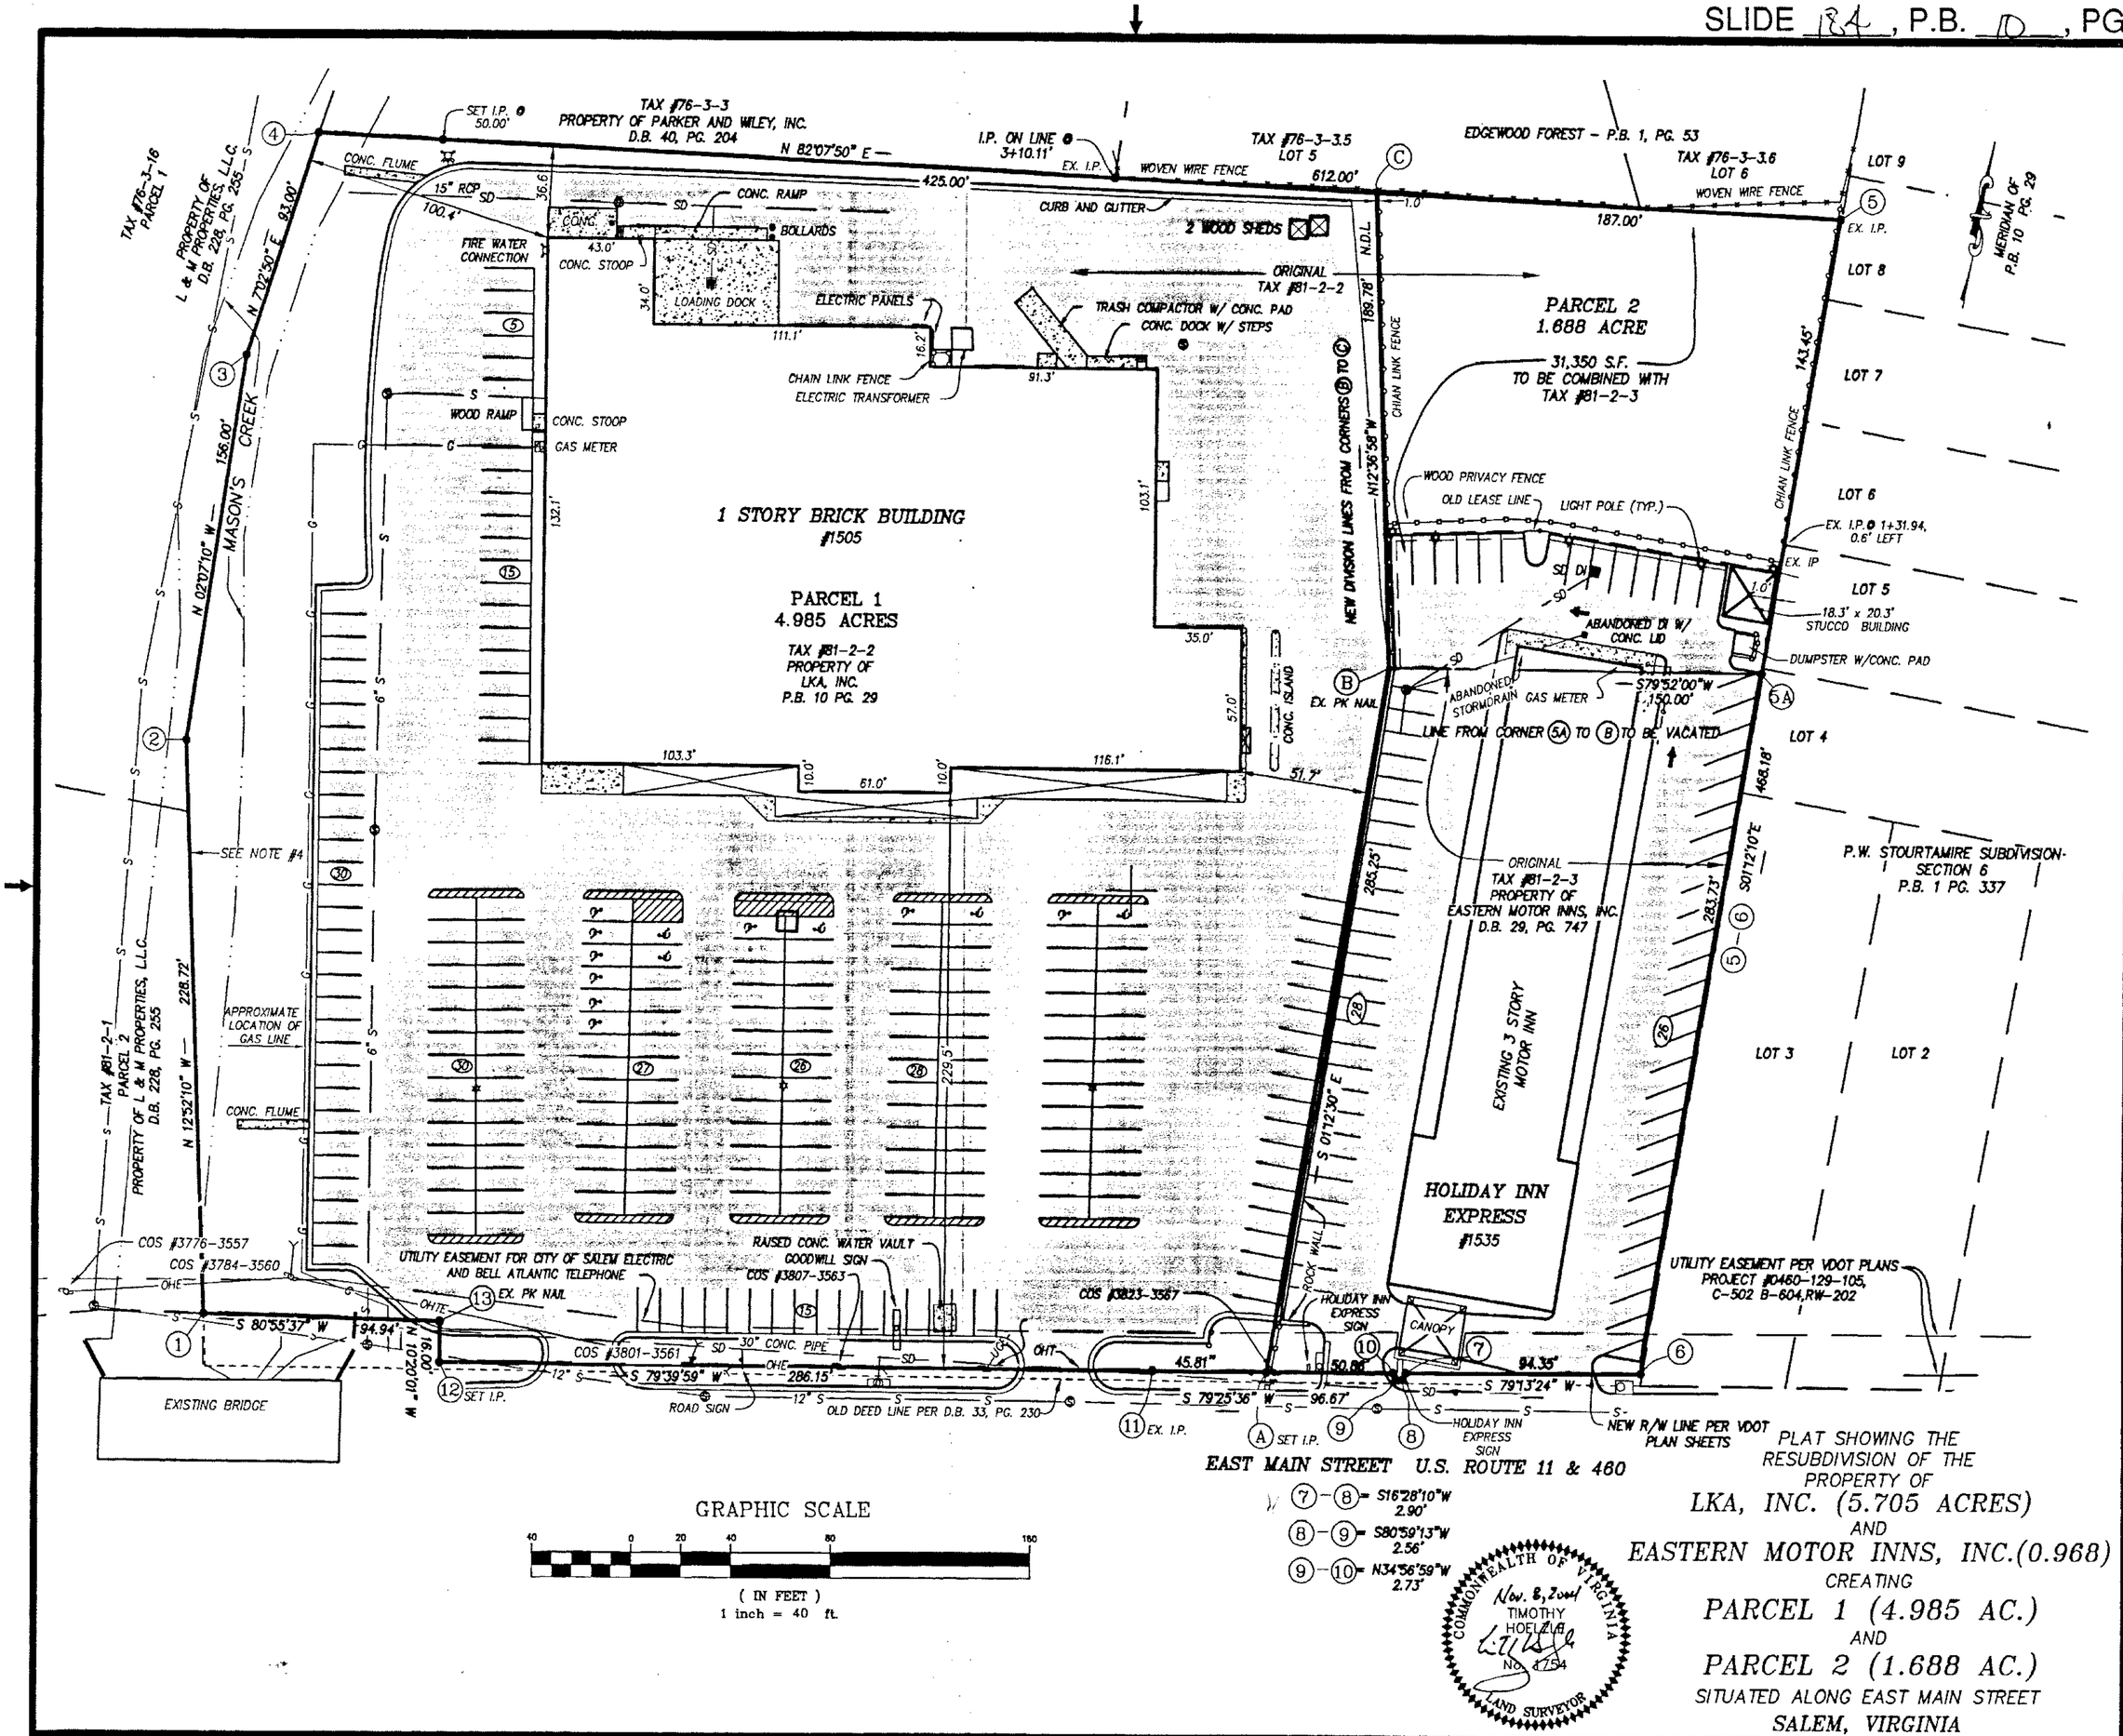

PLAT SHOWING THE RESUBDIVISION OF THE PROPERTY OF

LKA, INC. (5.705 ACRES)

AND

EASTERN MOTOR INNS, INC.(0.968)

CREATING

PARCEL 1 (4.985 AC.)

AND

PARCEL 2 (1.688 AC.)

SITUATED ALONG EAST MAIN STREET

SALEM, VIRGINIA

LUMSDEN ASSOCIATES, P.C.
ENGINEERS-SURVEYORS-PLANNERS
ROANOKE, VIRGINIA

4664 BRAMBLETON AVENUE, SW
P.O. BOX 20669
ROANOKE, VIRGINIA 24018

PHONE: (540) 774-4411
FAX: (540) 772-9445
E-MAIL: MAIL@LUMSDENPC.COM

DATE: NOVEMBER 8, 2004
SCALE: 1" = 40'
COMM. NO.: 2004-278
CADD FILE: F:\2004\04278\SUR\01104holiday.DWG

SHEET 2 OF 2