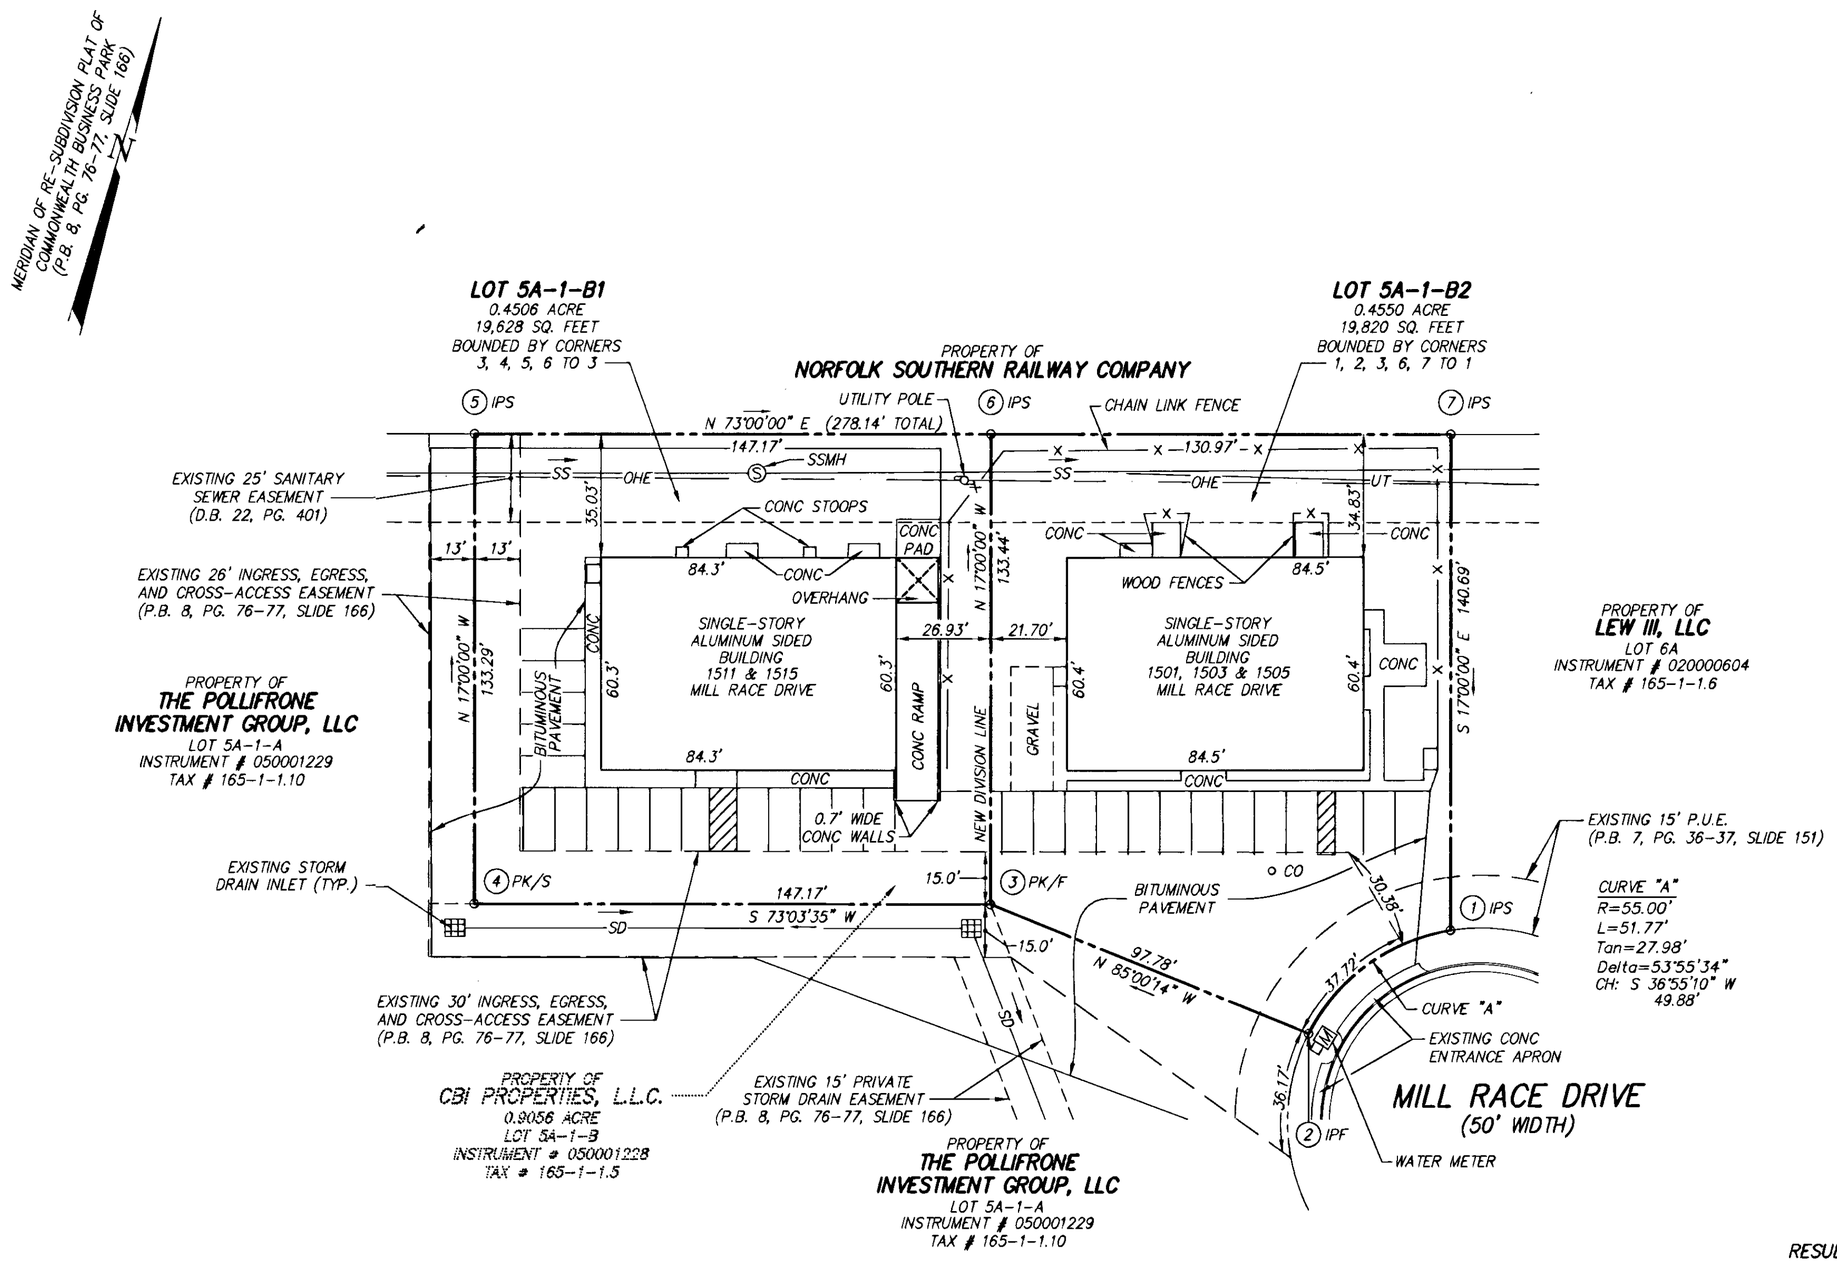

LEGEND

ALUM.	ALUMINUM
BLDG.	BUILDING
CO	CLEANOUT
CONC	CONCRETE
D.B.	DEED BOOK
IPF	IRON PIN FOUND
IPS	IRON PIN SET
OHE	OVERHEAD ELECTRIC
P.B.	PLAT BOOK
PK/F	PK NAIL FOUND
PK/S	PK NAIL SET
REV.	REVISED
SD	STORM DRAIN
SS	SANITARY SEWER
SSMH	SANITARY SEWER MANHOLE
UT	UNDERGROUND TELEPHONE

30' 0' 30' 60'
1" = 30'
GRAPHIC SCALE

COMMONWEALTH OF VIRGINIA
FRANK B. CALDWELL, III
LIC. NO. 1335
20 DEC '07
LAND SURVEYOR

RESUBDIVISION PLAT
FOR

CBI PROPERTIES, L.L.C.

SHOWING THE RESUBDIVISION OF LOT 5A-1-B (INSTRUMENT # 050001228), RE-SUBDIVISION PLAT OF COMMONWEALTH BUSINESS PARK (P.B. 8, PG. 76-77, SLIDE 166) CREATING HEREON

LOT 5A-1-B1 0.4506 ACRE
LOT 5A-1-B2 0.4550 ACRE

SITUATE MILL RACE DRIVE
CITY OF SALEM, VIRGINIA

REV.: DEC. 20, 2007
PER CITY COMMENTS
TAX NO.: 165-1-1.5
DATE: DEC. 11, 2007
CALC. JC CHK'D FBC
CLOSED: JC

CWA
CALDWELL WHITE ASSOCIATES
ENGINEERS / SURVEYORS / PLANNERS
4203 MELROSE AVENUE, NW
P.O. BOX 6260
ROANOKE, VIRGINIA 24017
(540) 366-3400 FAX: (540) 366-8702

SHEET 2 OF 2

SCALE: 1"= 30'
N.B.: WES-39
DRAWN: JC
W.O.: 07-0106