CURVE TABLE						
CURVE	DELTA	RADIUS	TAN	ARC	CHORD	DIST
2-3	70°31'44"	35.00'	24.75'	43.08'	N 14°35'14" W	40.41'
3-4	90°58'48"	55.00'	55.95'	87.33'	S 04°21'42" W	78.44'

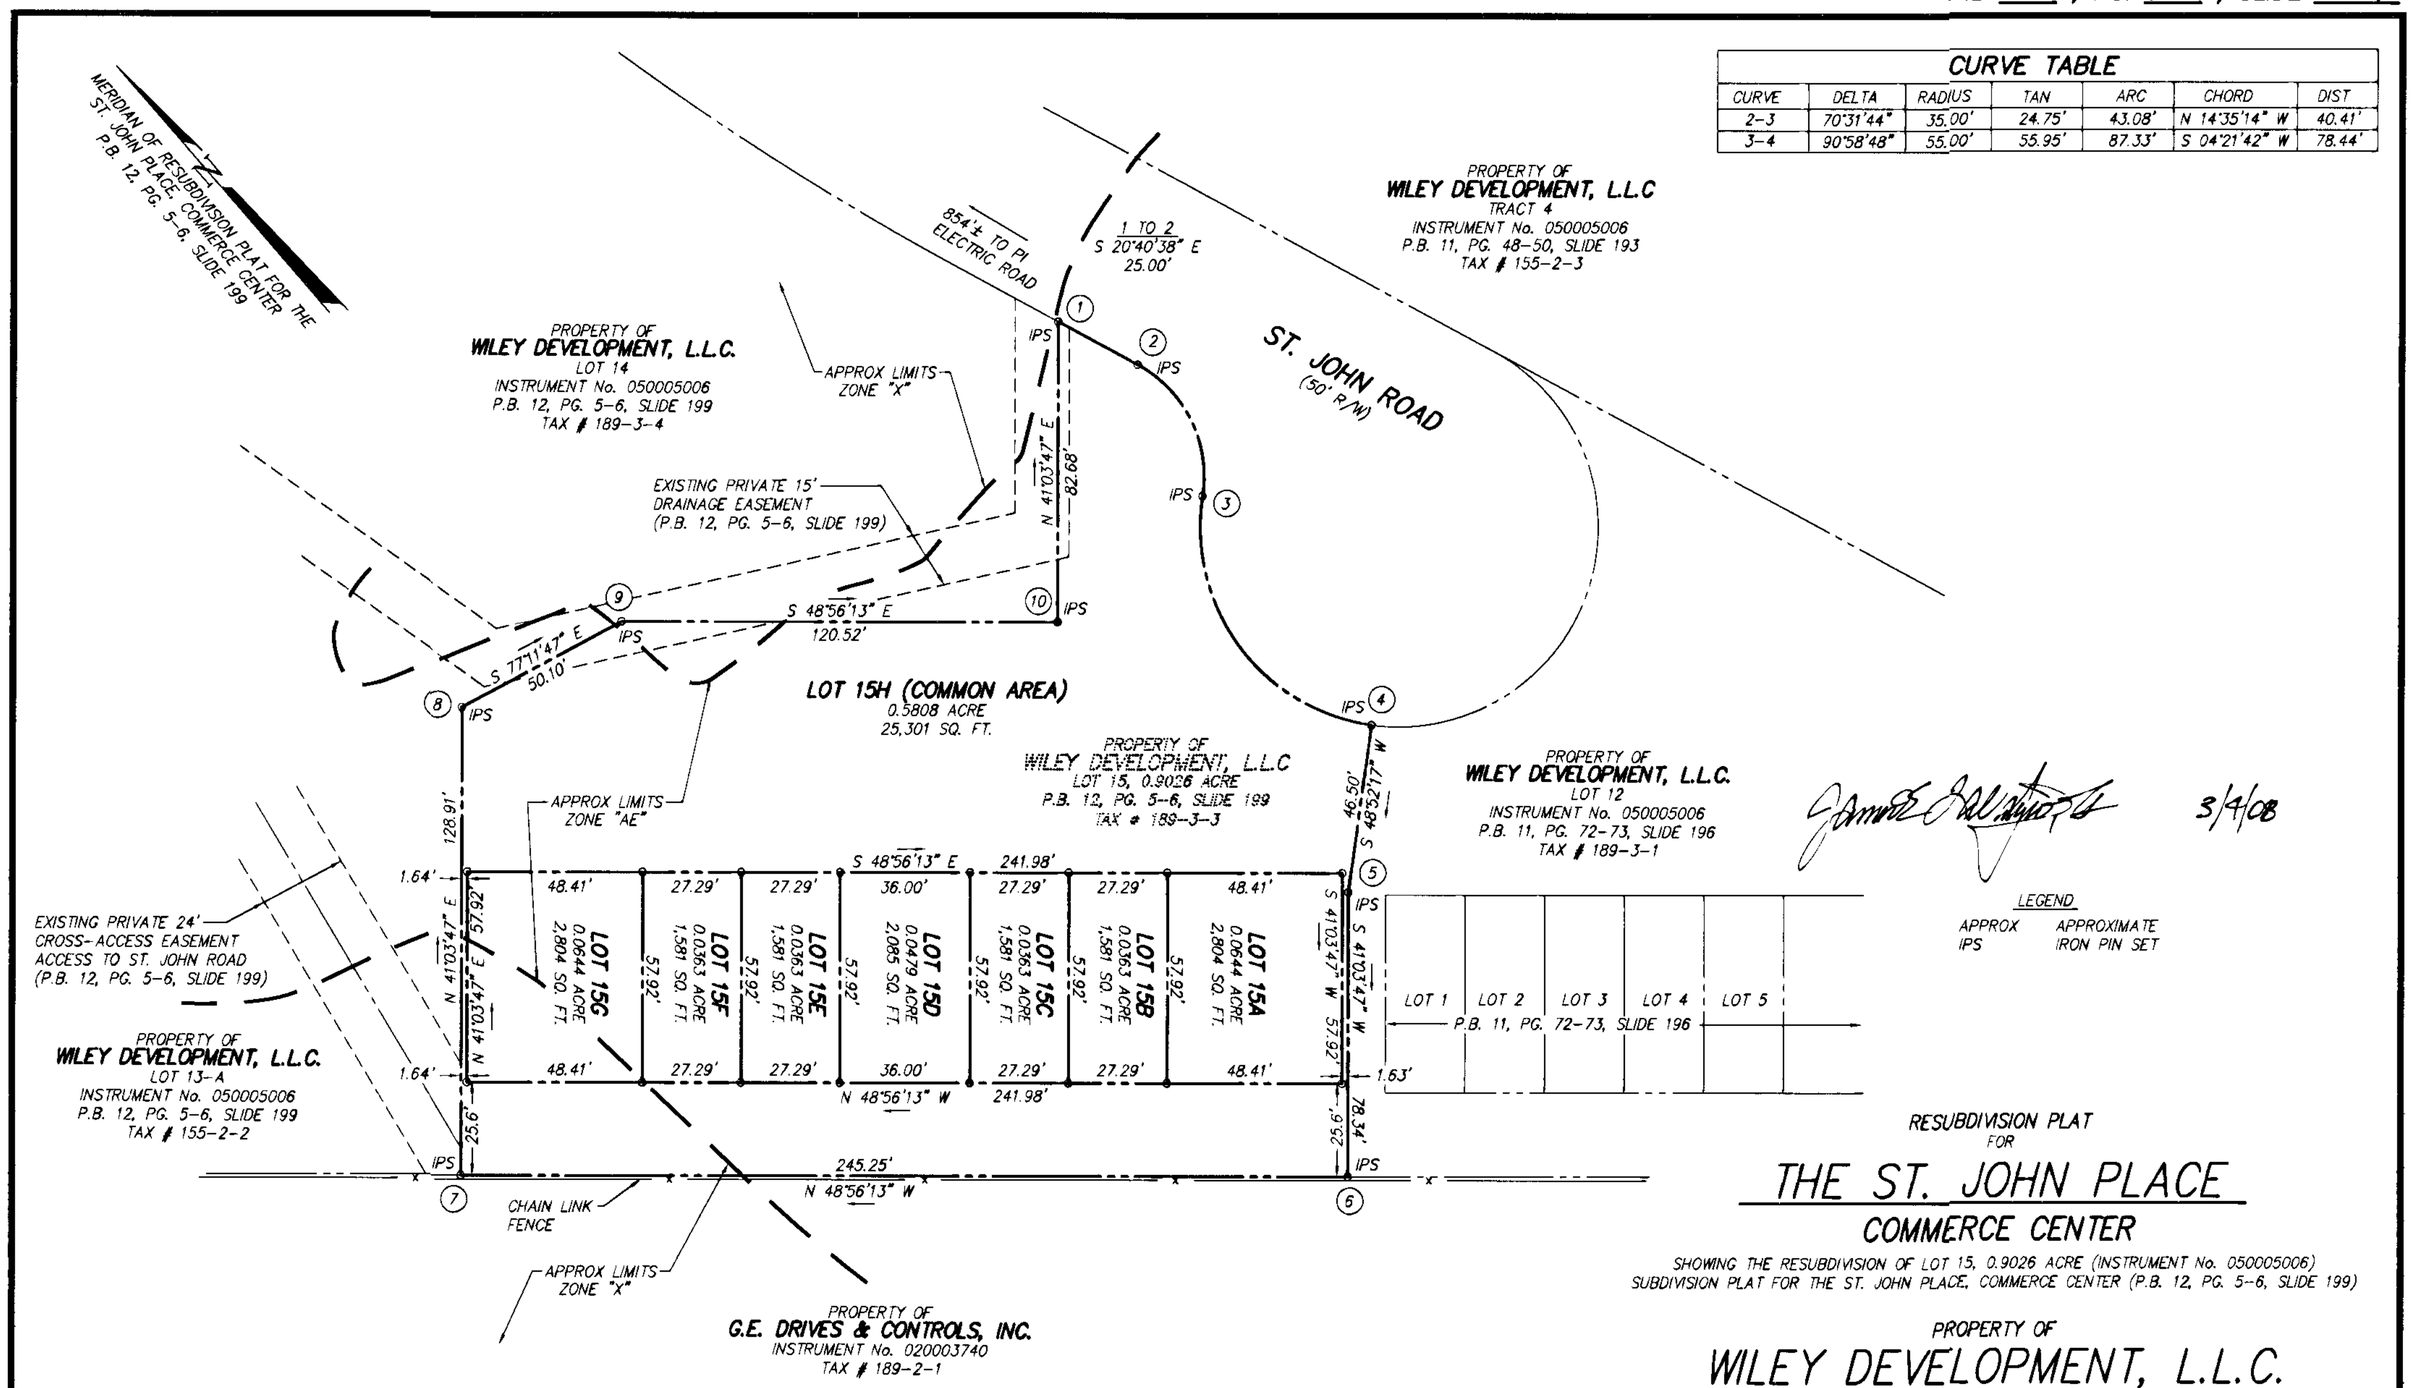

RESUBDIVISION PLAT
FOR

THE ST. JOHN PLACE
COMMERCE CENTER

SHOWING THE RESUBDIVISION OF LOT 15, 0.9026 ACRE (INSTRUMENT No. 050005006) SUBDIVISION PLAT FOR THE ST. JOHN PLACE, COMMERCE CENTER (P.B. 12, PG. 5-6, SLIDE 199)

PROPERTY OF
WILEY DEVELOPMENT, L.L.C.

SITUATE ST. JOHN ROAD
CITY OF SALEM, VIRGINIA

30' 0' 30' 60' 1" = 30'
GRAPHIC SCALE

COMMONWEALTH OF VIRGINIA
FRANK B. CALDWELL, III
LIC. NO. 1335
28 FEB '08
LAND SURVEYOR

CWA
CALDWELL WHITE ASSOCIATES
ENGINEERS / SURVEYORS / PLANNERS
4203 MELROSE AVENUE, NW
P.O. BOX 6260
ROANOKE, VIRGINIA 24017
(540) 366-3400 FAX: (540) 366-6702

TAX NO.: 189-3-3
DATE: FEBRUARY 14, 2008
CALC.: JW CHK'D.: FBC, III
CLOSED: JW

SHEET 2 OF 2

SCALE: 1"= 30'
DRAWN: JW
N.B.: WES-43
W.O.: 05-0082