CURVE DATA

CURVE	LOT	BK	ANGLE	RADIUS	TANGENT	ARC	CH. BEARING	DIST.
A	Ro.	-	24°34'06"	200.00	43.55	85.76	N 87°10'27"W	85.10
B	21	2	24°34'06"	250.00	54.44	107.20	S 87°10'27"E	106.38
C	1	2	90°00'00"	25.00	25.00	39.27	N 54°27'30"W	35.36
D	3	3	90°00'00"	25.00	25.00	39.27	S 35°32'30"W	35.36
E	Total	2	23°06'00"	650.00	132.83	262.06	N 86°26'24"W	260.29
E	18	2	7°40'28"	650.00	43.60	87.06	S 85°50'50"W	86.99
E	19	2	9°41'46"	650.00	55.13	110.00	N 85°28'03"W	109.87
E	20	2	5°43'46"	650.00	32.53	65.00	N 77°45'47"W	64.97
F	Total	-	23°06'00"	700.00	143.05	282.22	S 86°26'24"E	230.81
F	Ro.	-	2°17'14"	700.00	13.97	27.94	S 76°02'01"E	27.94
F	1	1	9°48'37"	700.00	60.07	119.85	S 82°04'56"E	119.71
F	2	1	9°04'15"	700.00	55.53	110.82	N 88°28'38"E	110.70
F	3	1	1°55'54"	700.00	11.80	23.60	N 82°58'33"E	23.60
G	2	2	90°00'00"	145.00	145.00	227.77	N 35°32'30"E	205.06
H	Total	2	19°00'00"	871.36	145.82	288.95	S 89°57'30"E	287.63
H	4	2	4°55'54"	871.36	37.52	75.00	N 83°00'27"E	74.98
H	5	2	8°32'53"	871.36	65.12	130.00	N 89°44'51"E	129.88
H	6	2	5°31'13"	871.36	42.01	83.95	S 93°13'06"E	83.92
I	Total	3	90°00'00"	195.00	195.00	306.31	N 35°32'30"E	275.77
I	4	3	25°33'03"	195.00	44.21	86.96	N 3°19'02"E	86.24
I	5	3	24°52'50"	195.00	43.02	84.68	N 28°31'58"E	84.01
I	6	3	25°16'11"	195.00	43.71	86.00	N 53°36'28"E	85.31
I	7	3	14°17'56"	195.00	24.46	48.66	N 73°23'32"E	48.54
J	Total	3	19°00'00"	921.36	154.18	305.53	N 89°57'30"W	304.14
J	9	3	4°02'32"	921.36	32.51	65.00	S 82°33'46"W	64.99
J	10	3	6°31'46"	921.36	52.56	105.00	S 87°50'55"W	104.94
J	11	3	6°31'46"	921.36	52.56	105.00	N 85°37'19"W	104.94
J	12	3	1°53'56"	921.36	15.27	30.53	N 61°24'28"W	30.53
K	Total	3	12°19'07"	994.31	107.30	213.78	S 86°37'03"E	213.36
K	13	3	6°51'15"	994.31	59.54	118.95	S 83°53'08"E	118.88
K	14	3	5°27'52"	994.31	47.45	94.83	S 89°57'19"W	94.79
L	Total	3	12°19'07"	1044.31	112.70	224.53	S 86°37'03"E	224.09
L	7	2	6°41'28"	1044.31	61.05	121.96	S 83°48'14"E	121.89
L	8	2	5°37'39"	1044.31	51.33	102.57	S 89°57'47"E	102.53
M	15	3	96°45'53"	25.00	28.14	42.22	S 38°50'27"W	37.38
N	16	3	41°24'35"	50.00	18.90	36.14	S 30°14'46"E	35.36
O	Total	3	262°49'10"	50.00	—	229.35	S 80°27'30"W	75.00
O	16	3	50°49'33"	50.00	23.76	44.35	N 25°32'18"W	42.91
O	17	3	62°39'36"	50.00	30.44	54.68	N 31°12'16"E	52.00
O	18	3	61°37'11"	50.00	29.82	53.77	S 86°39'20"E	51.22
O	19	3	61°21'28"	50.00	29.66	53.54	S 25°10'01"E	51.02
O	20	3	26°21'22"	50.00	11.71	23.00	S 18°41'24"W	22.80

CURVE	LOT	BK	ANGLE	RADIUS	TANGENT	ARC	CH. BEARING	DIST.
P	20	3	41°24'35"	50.00	18.90	36.14	S 11°09'46"W	35.36
Q	Total	3	11°06'10"	1189.68	115.63	230.54	S 79°33'18"W	230.18
Q	22	3	2°10'02"	1189.68	22.50	45.00	S 84°01'22"W	45.00
Q	23	3	5°17'52"	1189.68	55.04	110.00	S 80°17'25"W	109.96
Q	24	3	3°38'16"	1189.68	37.78	75.54	S 75°49'21"W	75.52
R	Total	2	11°06'10"	1239.68	120.49	240.22	N 79°33'18"E	239.85
R	11	3	6°55'58"	1239.68	75.09	150.00	N 81°38'24"E	149.91
R	12	3	4°10'12"	1239.68	45.13	90.22	N 76°05'19"E	90.20
S	24	3	41°24'35"	50.00	18.90	36.14	S 53°17'56"W	35.36
T	12	2	41°24'35"	50.00	18.90	36.14	N 85°17'30"W	35.36
U	Total	3	262°49'10"	50.00	—	229.35	N 15°59'47"W	75.00
U	24	3	27°10'41"	50.00	12.16	23.86	N 46°15'58"E	23.64
U	25	3	90°03'41"	50.00	50.05	78.59	S 75°01'51"E	70.75
U	26	3	145°24'48"	50.00	126.90	160.60	S 42°42'24"W	95.48
W	21	3	85°21'07"	25.00	23.05	37.24	N 52°13'04"W	33.89
X	Total	2	209°04'15"	50.00	192.84	182.45	N 53°27'16"W	96.80
X	13	2	138°34'22"	50.00	132.23	120.93	S 18°12'20"E	93.54
X	14	2	70°29'53"	50.00	35.34	61.52	N 57°15'32"E	57.71
Y	14	2	60°00'00"	50.00	28.87	52.36	S 52°00'36"W	50.00

TOTAL AREA IN BOUNDARY = 29.919 ACRES

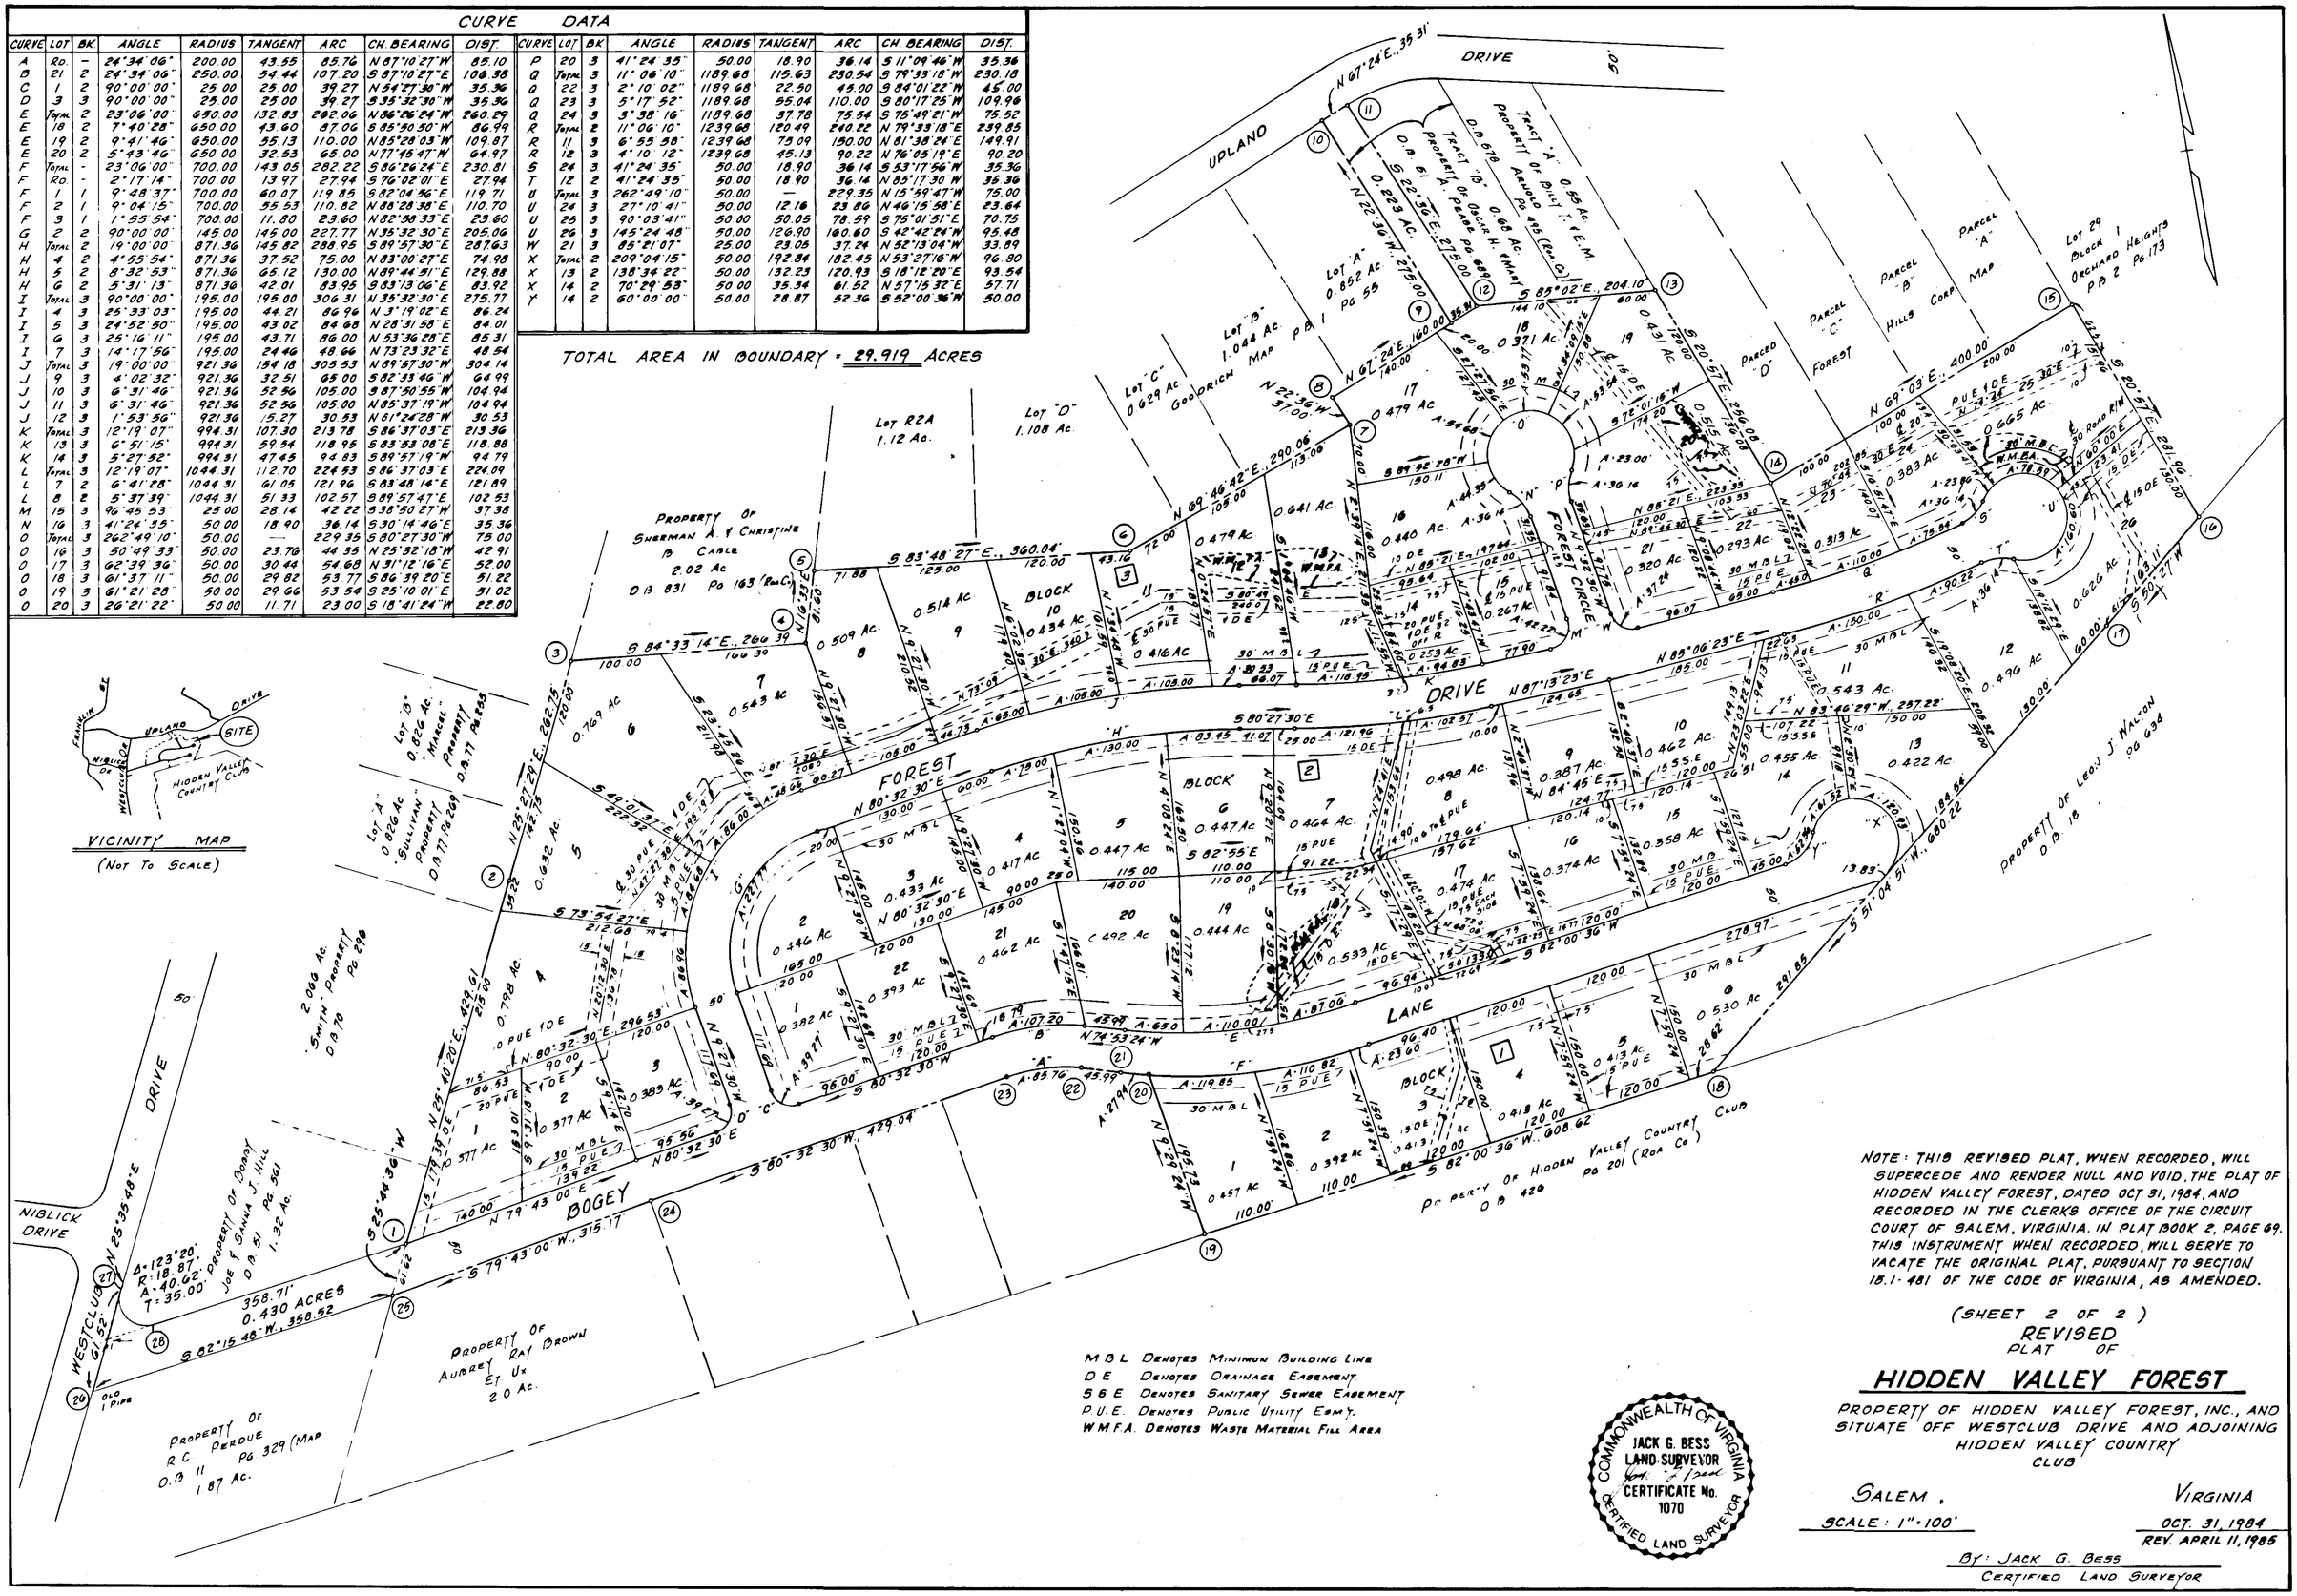

M.B.L. DENOTES MINIMUM BUILDING LINE
D.E. DENOTES DRAINAGE EASEMENT
S.S.E. DENOTES SANITARY SEWER EASEMENT
P.U.E. DENOTES PUBLIC UTILITY EASM'T.
W.M.F.A. DENOTES WASTE MATERIAL FILL AREA

COMMONWEALTH OF VIRGINIA
JACK G. BESS
LAND SURVEYOR
CERTIFICATE No. 1070
CERTIFIED LAND SURVEYOR

NOTE: THIS REVISED PLAT, WHEN RECORDED, WILL SUPERCEDE AND RENDER NULL AND VOID, THE PLAT OF HIDDEN VALLEY FOREST, DATED OCT. 31, 1984, AND RECORDED IN THE CLERKS OFFICE OF THE CIRCUIT COURT OF SALEM, VIRGINIA. IN PLAT BOOK 2, PAGE 69. THIS INSTRUMENT WHEN RECORDED, WILL SERVE TO VACATE THE ORIGINAL PLAT, PURSUANT TO SECTION 15.1-481 OF THE CODE OF VIRGINIA, AS AMENDED.

(SHEET 2 OF 2)

REVISED PLAT OF

HIDDEN VALLEY FOREST

PROPERTY OF HIDDEN VALLEY FOREST, INC., AND SITUATE OFF WESTCLUB DRIVE AND ADJOINING HIDDEN VALLEY COUNTRY CLUB

SALEM, VIRGINIA

SCALE: 1" = 100'

OCT. 31, 1984
REV. APRIL 11, 1985

BY: JACK G. BESS
CERTIFIED LAND SURVEYOR