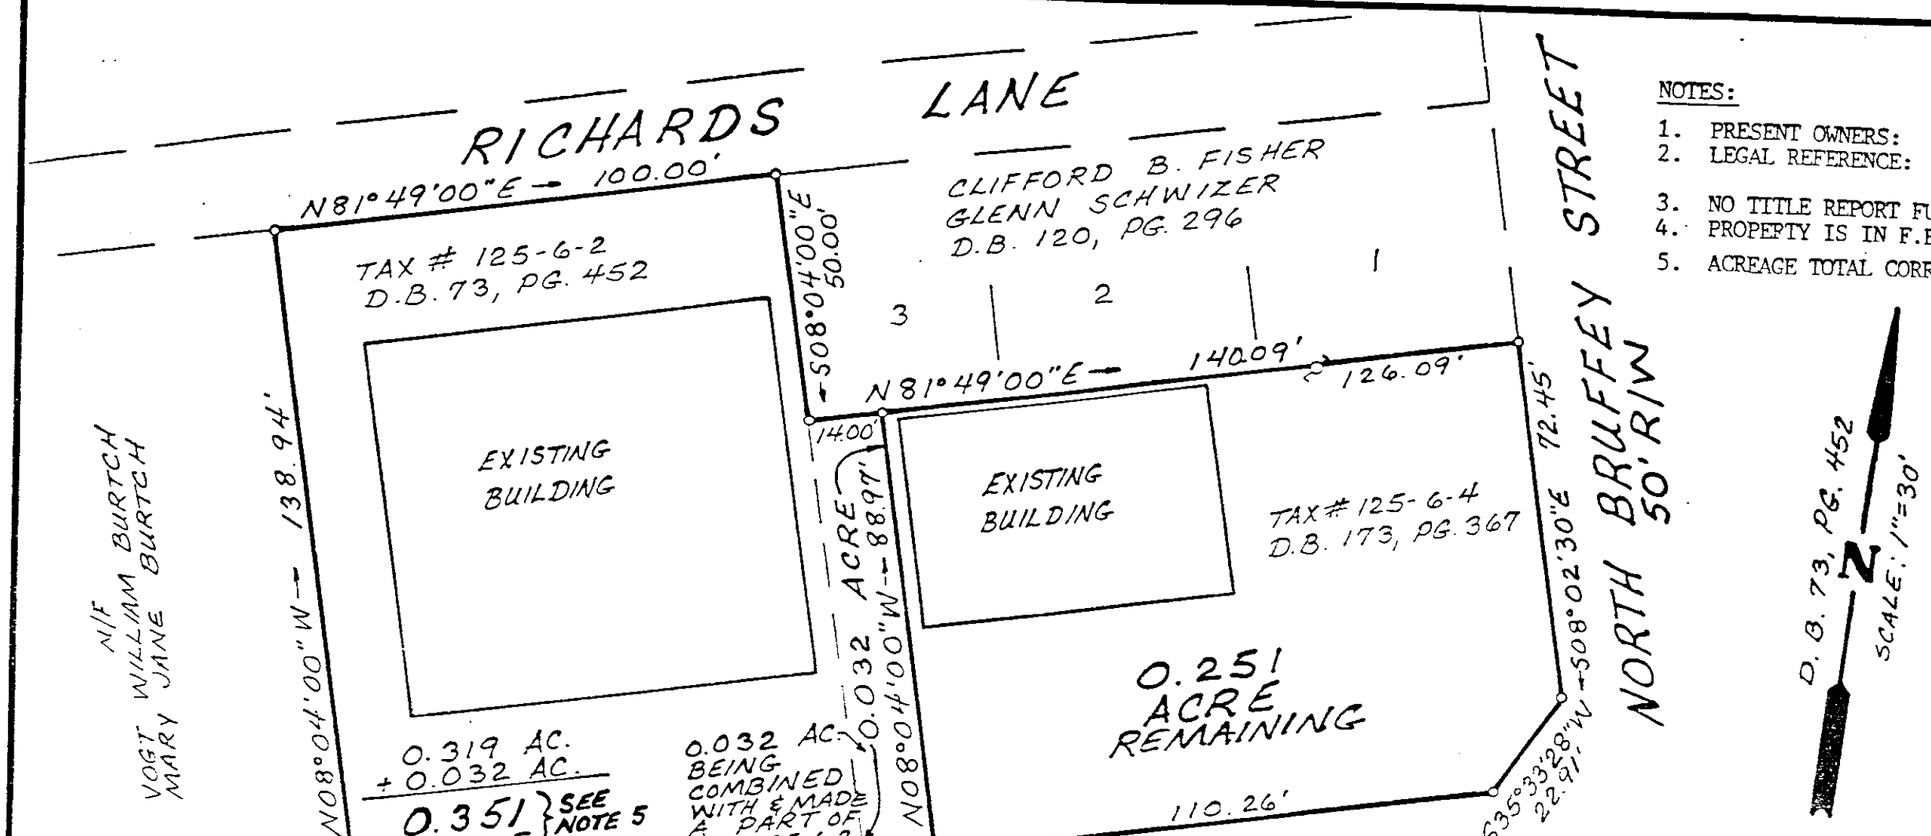

NOTES:

1. PRESENT OWNERS: CLIFFORD R. WHITLEY, JR. & SANDRA S. WHITLEY
2. LEGAL REFERENCE: TAX PARCEL 125-6-2 DEED BOOK 73, PAGE 452
   TAX PARCEL 125-6-4 DEED BOOK 173, PAGE 367
3. NO TITLE REPORT FURNISHED
4. PROPEPTY IS IN F.E.M.A. DEFINED ZONE C
5. ACREAGE TOTAL CORRECTED

CORRECTED
BOUNDARY LINE ADJUSTMENT
PLAT FOR
CLIFFORD R. WHITLEY, JR.
AND
SANDRA S. WHITLEY
RESTABLISHING THE WEST LOT LINE OF
TAX PARCEL 125-6-4 (14.00' EAST)
DEED BOOK 73, PAGE 452
DEED BOOK 173, PAGE 367
CITY OF SALEM, VIRGINIA
SURVEYED FEBRUARY 6, 1992
JOB NUMBER 9210014

REVISED MARCH 6, 1992

APPROVED:

John D. Altice 2-18-92
CITY ENGINEER, CITY OF SALEM DATE

Forest L. Jones 2-18-92
EXECUTIVE SECRETARY, CITY OF SALEM PLANNING COMMISSION DATE

IN THE CLERK'S OFFICE FOR THE CIRCUIT COURT OF THE CITY OF SALEM, VIRGINIA, THIS MAP WAS PRESENTED AND WITH THE CERTIFICATE OF ACKNOWLEDGEMENT THERETO ANNEXED, ADMITTED TO RECORD AT 10:57 O'CLOCK A .M. ON THIS 26th DAY OF March, 1992, IN PLAT BOOK 4, PAGE 87.

TESTE: Chance Crawford
CLERK
Kimberly A. Sharp
DEPUTY CLERK

COMMONWEALTH OF VIRGINIA
Ronald R. Clark
No. 1745
2/6/92
LAND SURVEYOR

THIS PLAT CORRECTS AND SUPERCEDES
PLAT RECORDED IN PLAT BOOK 4, PAGE 86

0 30 60 90
SCALE : 1"= 30'

BALZER AND ASSOCIATES INC.
REFLECTING TOMORROW

BALZER & ASSOCIATES 1208 CORPORATE CIRCLE, ROANOKE, VA. 24018 (703) 772-9580