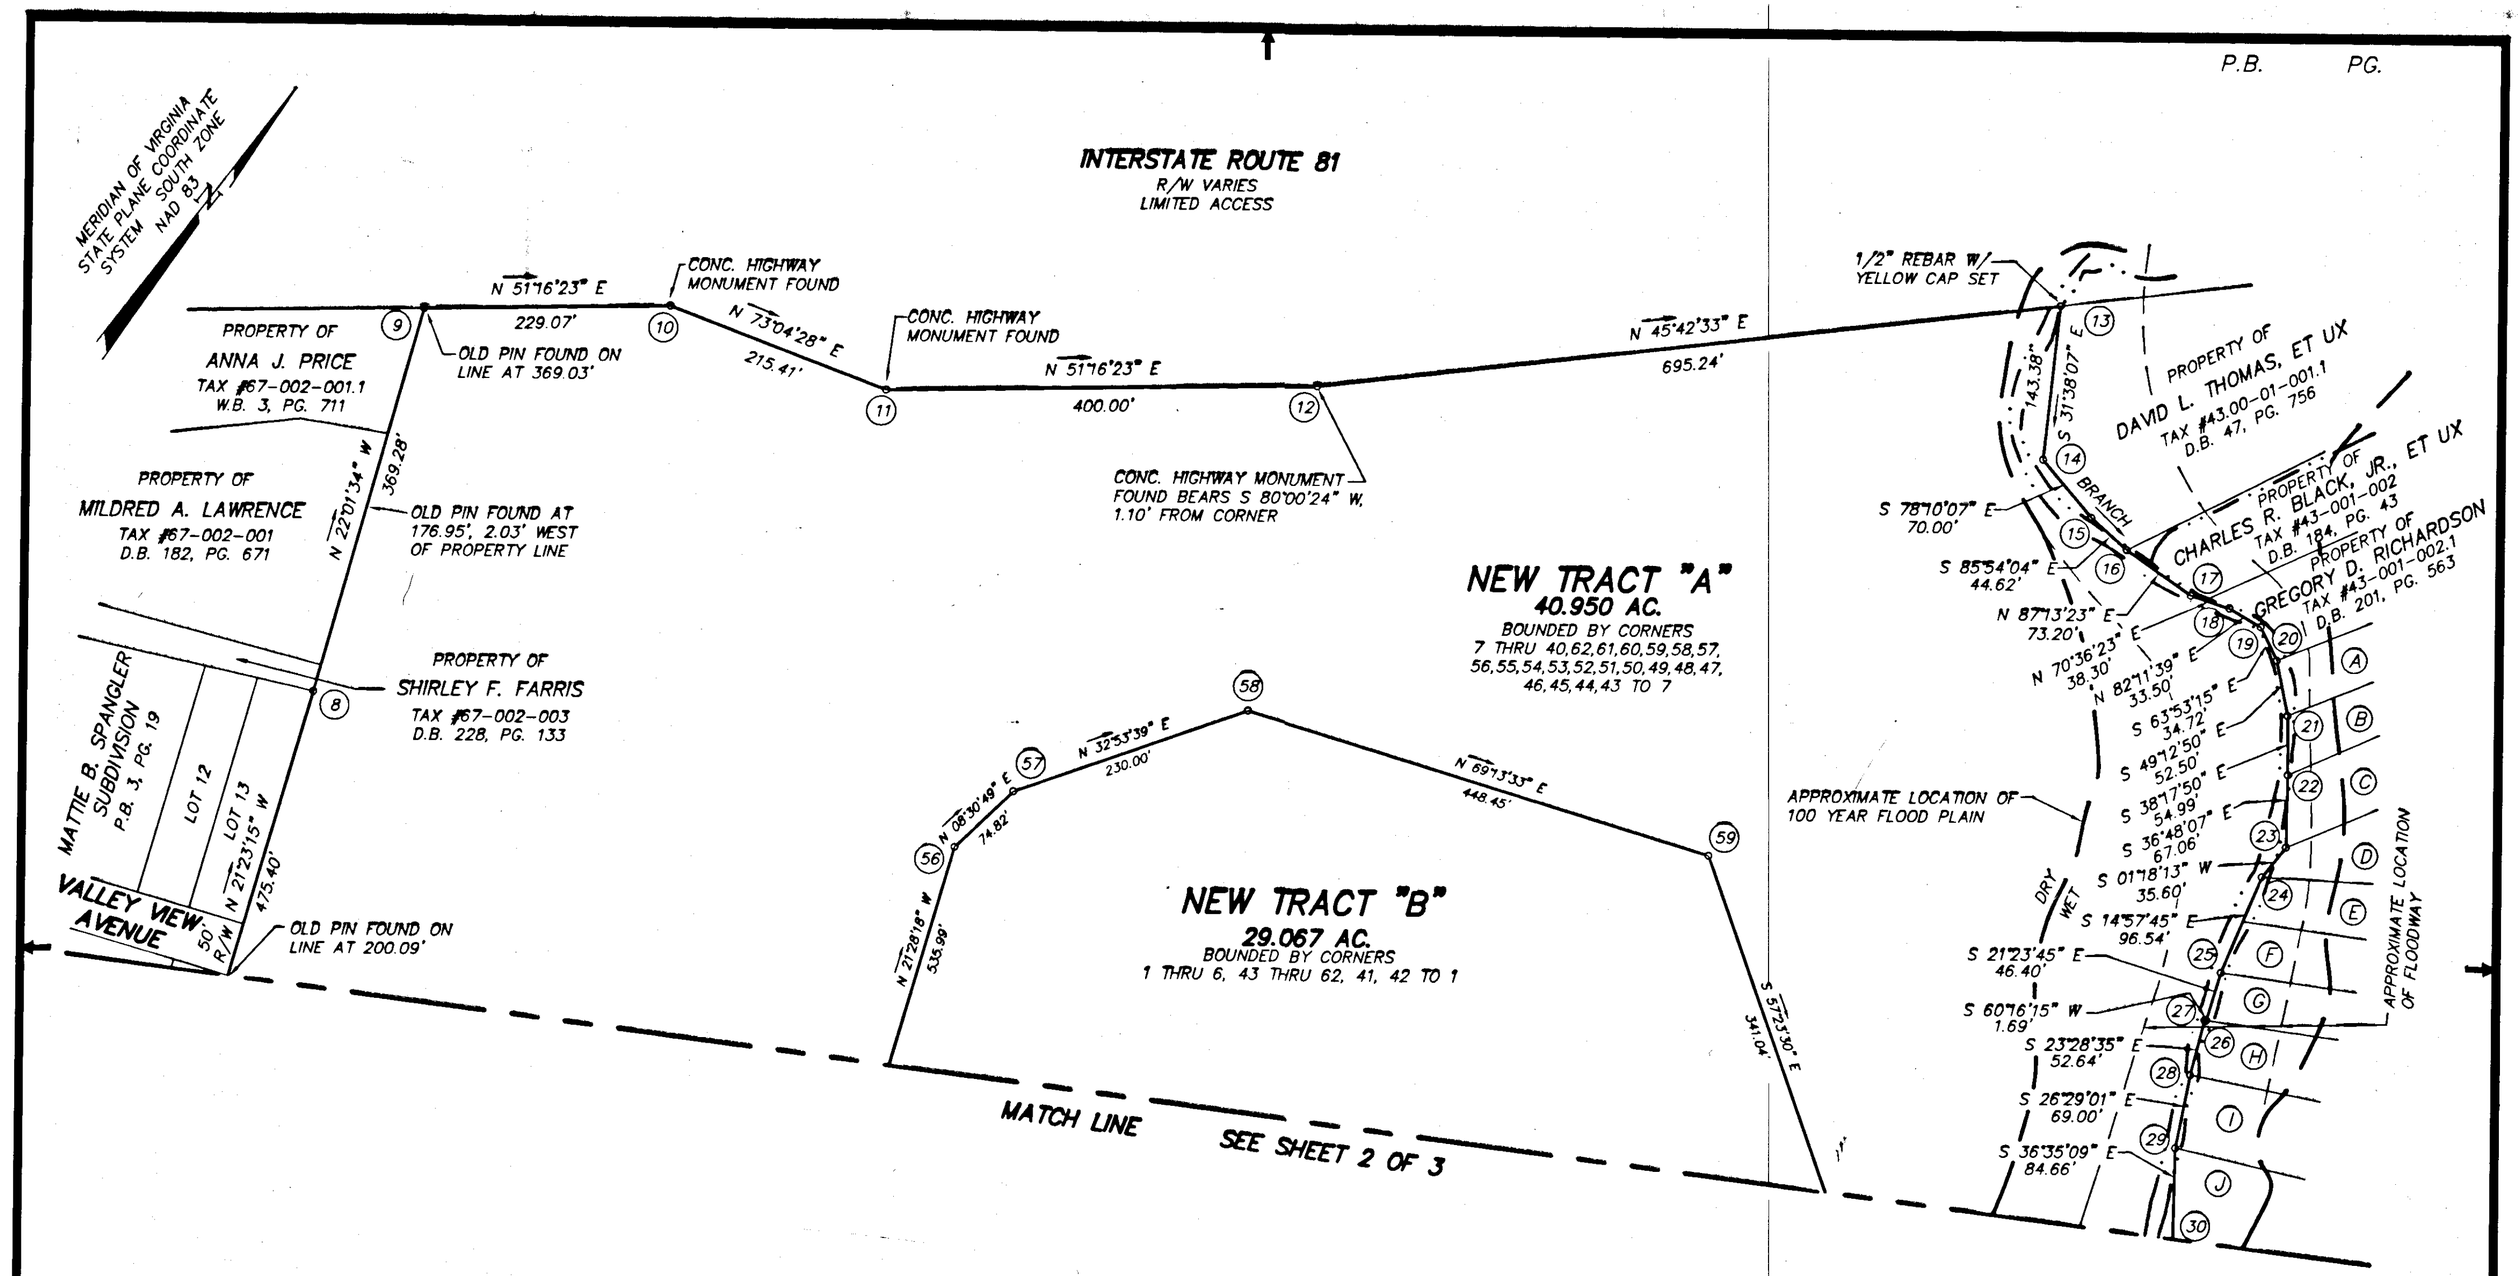

PROPERTY OWNER LIST				
PARCEL	TAX NO.	OWNER	D.B.	PG.
A	64-003-001	KENNETH J. RODGERS, ET UX	116	328
B	64-003-002	RONALD K. MOSSOR	210	483
C	64-003-003	THOMAS J. COPELAND, ET UX	162	602
D	64-003-004	ALLEN G. SEE, ET UX	141	248
E	64-003-005	JOHNNY L. FLANAGAN, ET UX	170	91
F	64-003-006	JUDITH A. POFF	123	402
G	64-003-007	HILDEGARD M. WALKER	233	629
H	64-003-008	MELZENIA H. EDWARDS	233	48
I	64-003-009	WILLIAM PARKS	75	461
J	64-003-010	EDGAR ATKINS, ET AL	142	568

COMMONWEALTH OF VIRGINIA
FRANK B. CALDWELL, III
No. 1335
15 Aug 96
LAND SURVEYOR

100' 50' 0' 100' 200'
1" = 100'
GRAPHIC SCALE

SUBDIVISION FOR

VIRGINIA BAPTIST CHILDREN'S HOME AND FAMILY SERVICES

SHOWING THE SUBDIVISION OF A 70.017 AC. TRACT AND CREATING NEW TRACT "A" (40.950 AC.) AND NEW TRACT "B" (29.067 AC.) SITUATE ON WEST CARROLLTON AVENUE

SALEM, VIRGINIA

T. P. PARKER & SON
ENGINEERS - SURVEYORS - PLANNERS

TAX NO.: 68-001-001
DRAWN: DAP
CALC.: DAP
N.B.: N.S.E.D. #1

SCALE: 1" = 100'
AUGUST 7, 1996
W.O.: 95-0569

SHEET 3 OF 3

SLIDE 139 P.B. 6 PG. 39