PARCEL	CURVE	RADIUS	LENGTH	TANGENT	CHORD	BEARING	DELTA
"B-1"	A	45.00'	32.77'	17.15'	32.05'	S 13°33'14" W	41°43'12"
"B-1"	B	147.00'	26.39'	13.23'	26.35'	S 29°31'39" W	10°17'03"

LEGEND

AC = ACRE
HSE = HOUSE
ESM'T = EASEMENT

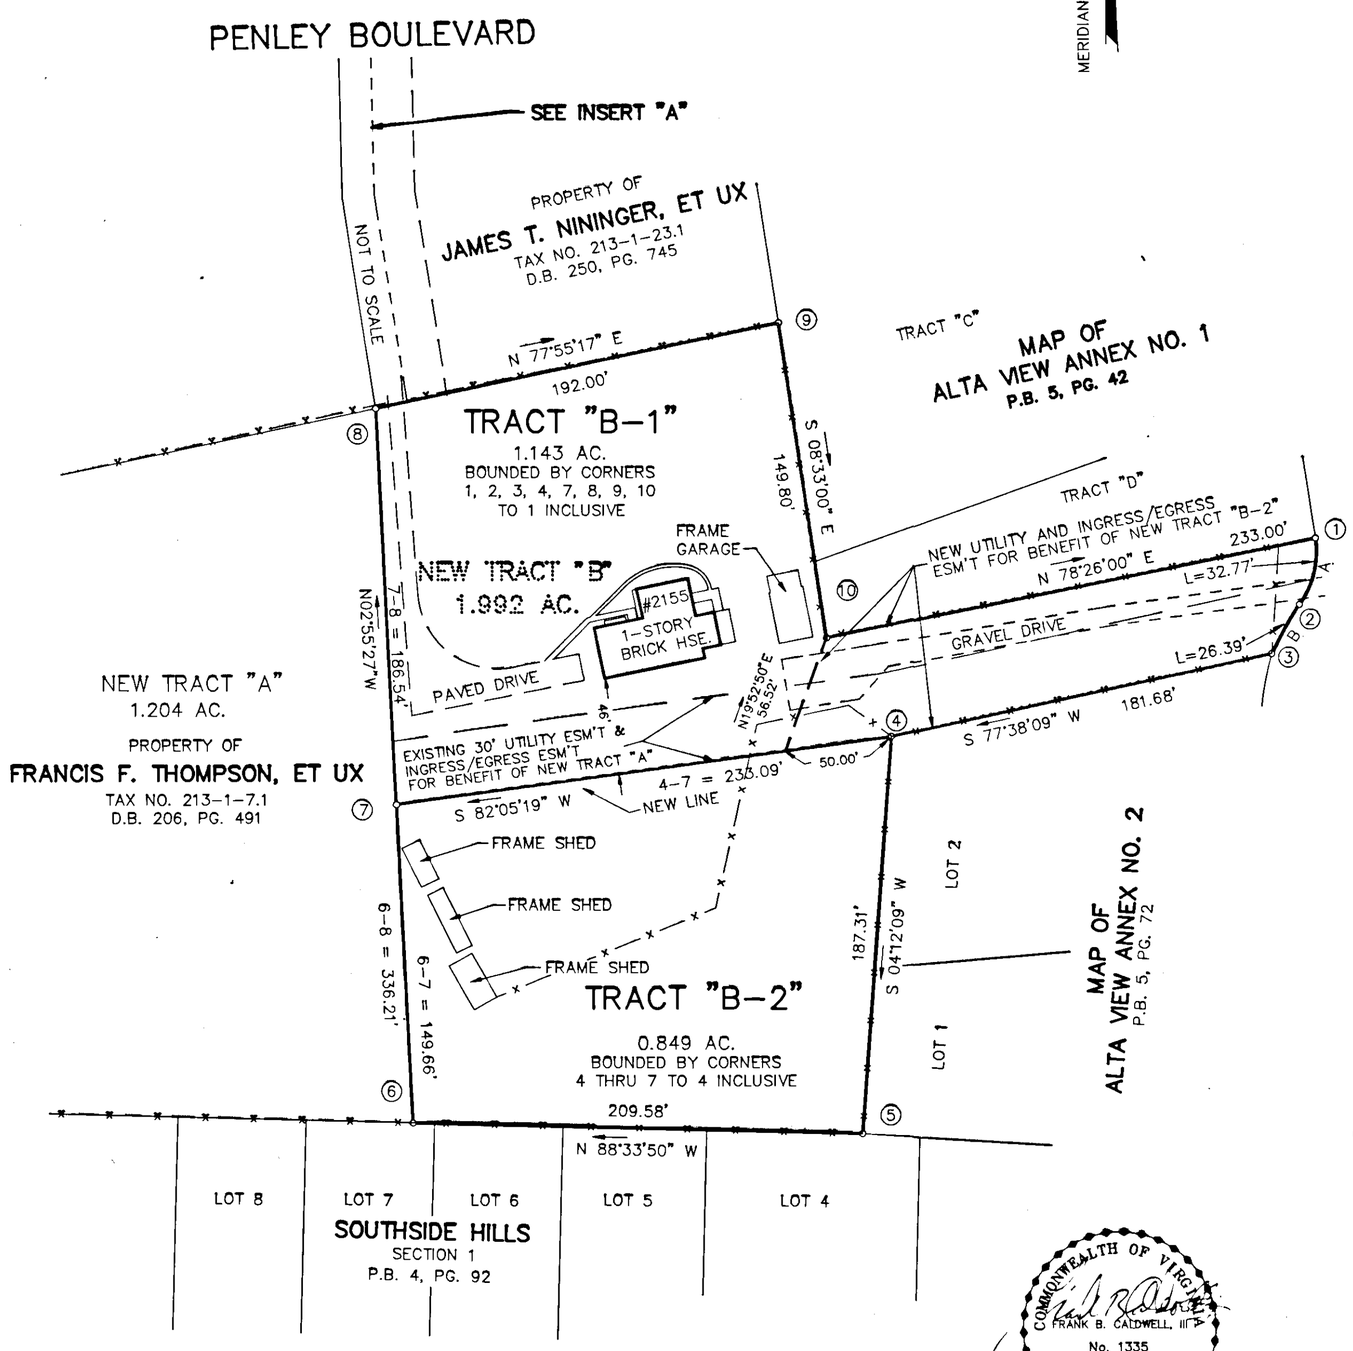

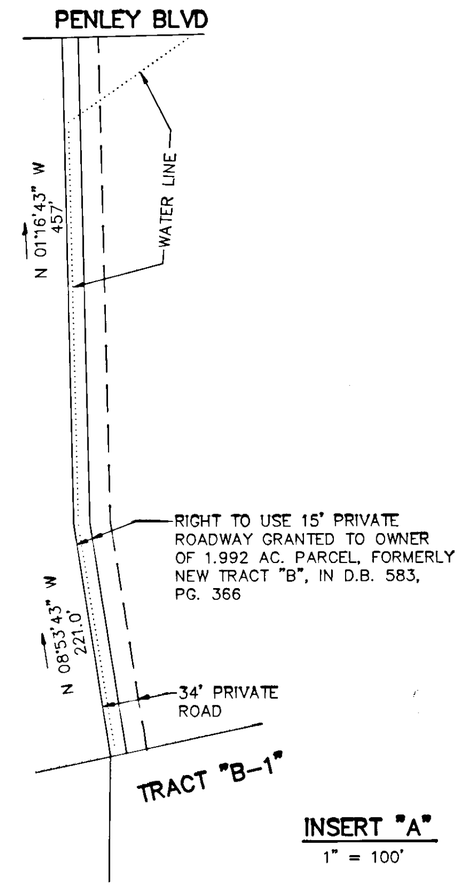

INSERT "A"
1" = 100'

RESUBDIVISION FOR

ANDY A. HODGE & ROBIN J. HODGE

SHOWING THE RESUBDIVISION OF NEW TRACT "B" (1.992 AC.)
ANDY A. HODGE & ROBIN J. HODGE MAP. P.B. 5, PGS. 39 & 40
CREATING HEREON TRACT "B-1" (1.143 AC.) AND TRACT "B-2" (0.849 AC.)
SITUATE ON ELLISON AVENUE
SALEM, VIRGINIA

TAX # 213-001-007
DRAWN: LRD/152
CALC: LRD

SCALE: 1" = 50'
DATE: APRIL 28, 1997
W.O. 97-0403

COMMONWEALTH OF VIRGINIA
FRANK B. CALDWELL, III
No. 1335
9 JUN '97
LAND SURVEYOR

TPP&S
ENGINEERS
SURVEYORS
PLANNERS

T. P. PARKER & SON
816 Boulevard
Post Office Box 39
Salem, Virginia 24153

50' 25' 0' 50' 100'
1" = 50'
GRAPHIC SCALE

CLOSED BY LRD E.O.C. 0.06'

SHEET 2 OF 2