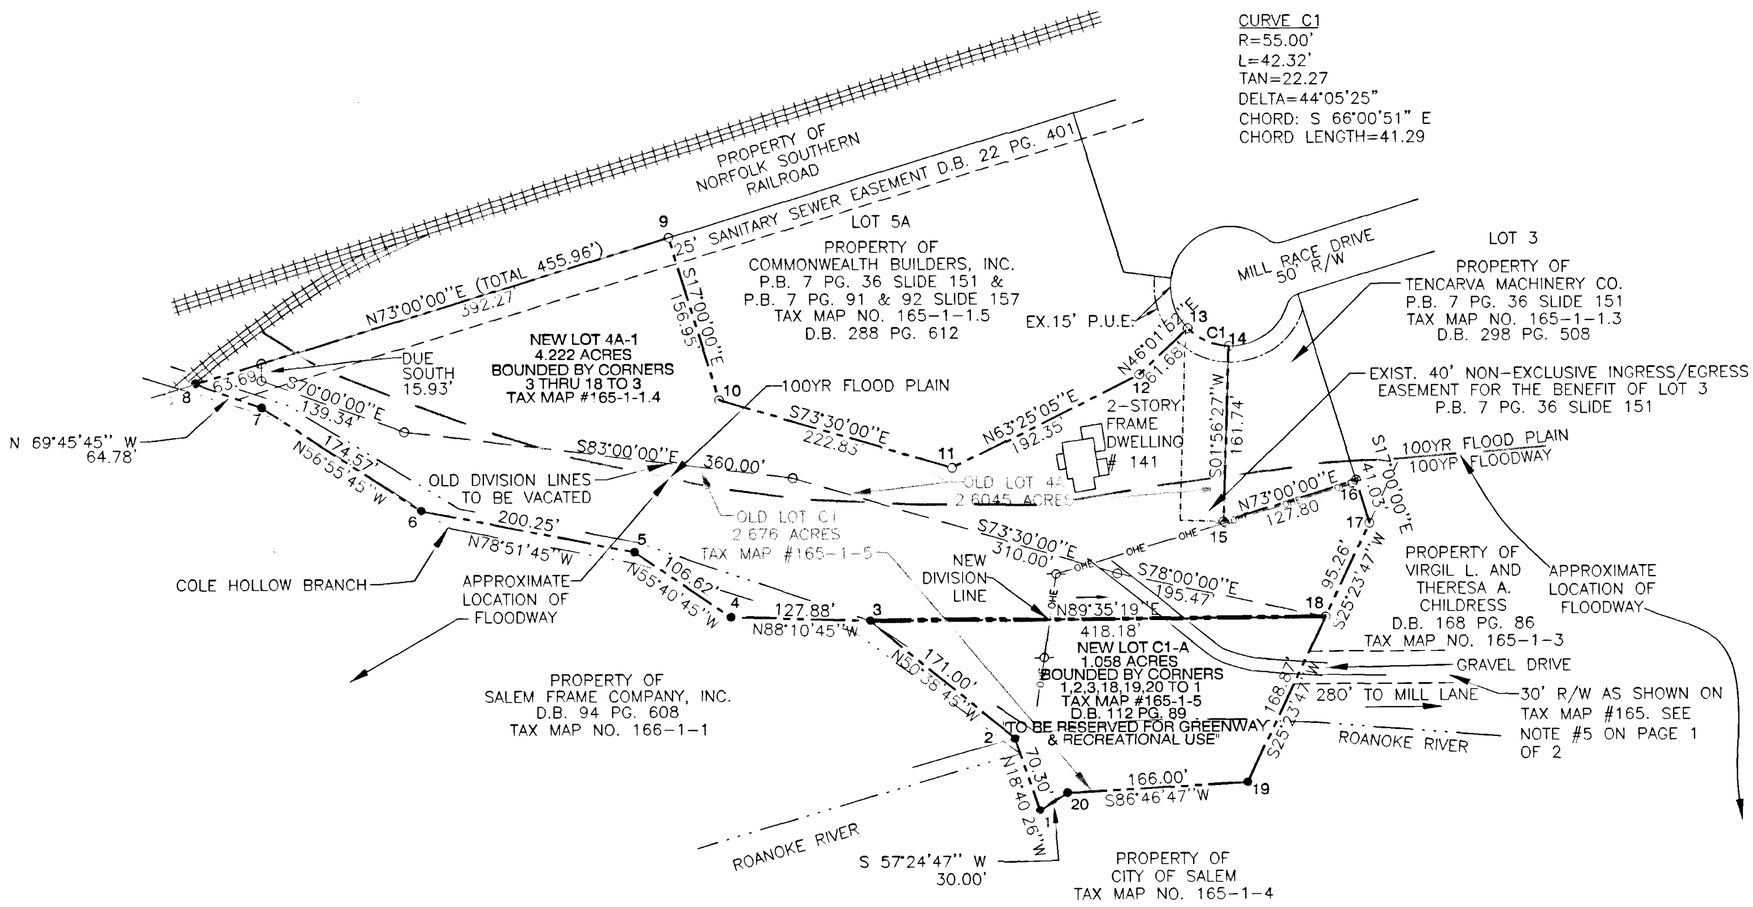

P.B. 7 PG. 37, SLIDE 151

RESUBDIVISION PLAT
FOR

THE CITY OF SALEM
&
VISION PROPERTIES, LLC.

SHOWING THE RESUBDIVISION OF LOT C1 (2.676 AC.), P.B. 7 PG. 25, D.B. 112 PG. 89, TAX MAP NUMBER 165-1-5, AND LOT 4A (2.6045 AC.), PB 7 PGS 91 AND 92, TAX MAP NUMBER 165-1-1.4, CREATING NEW LOT C1-A (1.058 AC.) AND NEW LOT 4A-1 (4.222 AC.), SITUATED OFF MILL LANE AND MILL RACE DRIVE.

BY

THE CITY OF SALEM
DEPARTMENT OF ENGINEERING
114 NORTH BROAD STREET
SALEM, VA 24153

100 0 100 200 300

Scale 1" = 100'

LEGEND

- UTILITY POLE
- OHE — OVERHEAD ELECTRIC
- EDGE OF STREAM OR RIVER
- IPF IRON PIN FOUND
- NO EXISTING MONUMENT

COMMONWEALTH OF VIRGINIA
LARRY THOMAS OGLE, SR.
NO. 2397
4/6/00
LAND SURVEYOR

SHEET 2 OF 2

DRAWN:	CEV	SCALE:	1" = 100'
CALC:	JET/LTO		MARCH 1, 2000
CHECKED:	LTO	DRAWING:	CMMNWLT2.DWG