P.B. 9, PG. 7, SLIDE 169

LEGEND

RK CO = ROANOKE COUNTY
P.U.E.=PUBLIC UTILITY EASEMENT
OHW = OVERHEAD WIRES
= UTILITY POLE
= SANITARY SEWER MANHOLE
= WATER MANHOLE
TPP&S = T. P. PARKER & SON
= HYDRANT
W/ = WITH
= WATER VALVE
FND = FOUND

CURVE TABLE						
CURVE	LENGTH	RADIUS	TANGENT	DISTANCE	BEARING	DELTA
C1	152.51	350.00	77.49	151.31	S19°45'40"E	24°58'01"
C2	383.28	900.00	194.59	380.40	S03°47'17"W	24°24'02"
C3	44.20	900.00	22.11	44.20	S07°00'15"E	2°48'50"
C4	339.08	900.00	171.58	337.08	S05°11'42"W	21°35'12"
C5	107.80	150.00	56.35	105.50	S36°34'40"W	41°10'40"
C6	331.24	880.00	167.61	329.29	S05°12'20"W	21°34'00"
C7	618.34	1116.00	317.33	610.46	N81°13'41"W	31°44'45"
C8	157.90	1116.00	79.08	157.76	N69°24'30"W	08°06'23"
C9	460.45	1116.00	233.55	457.19	N85°16'53"W	23°38'22"

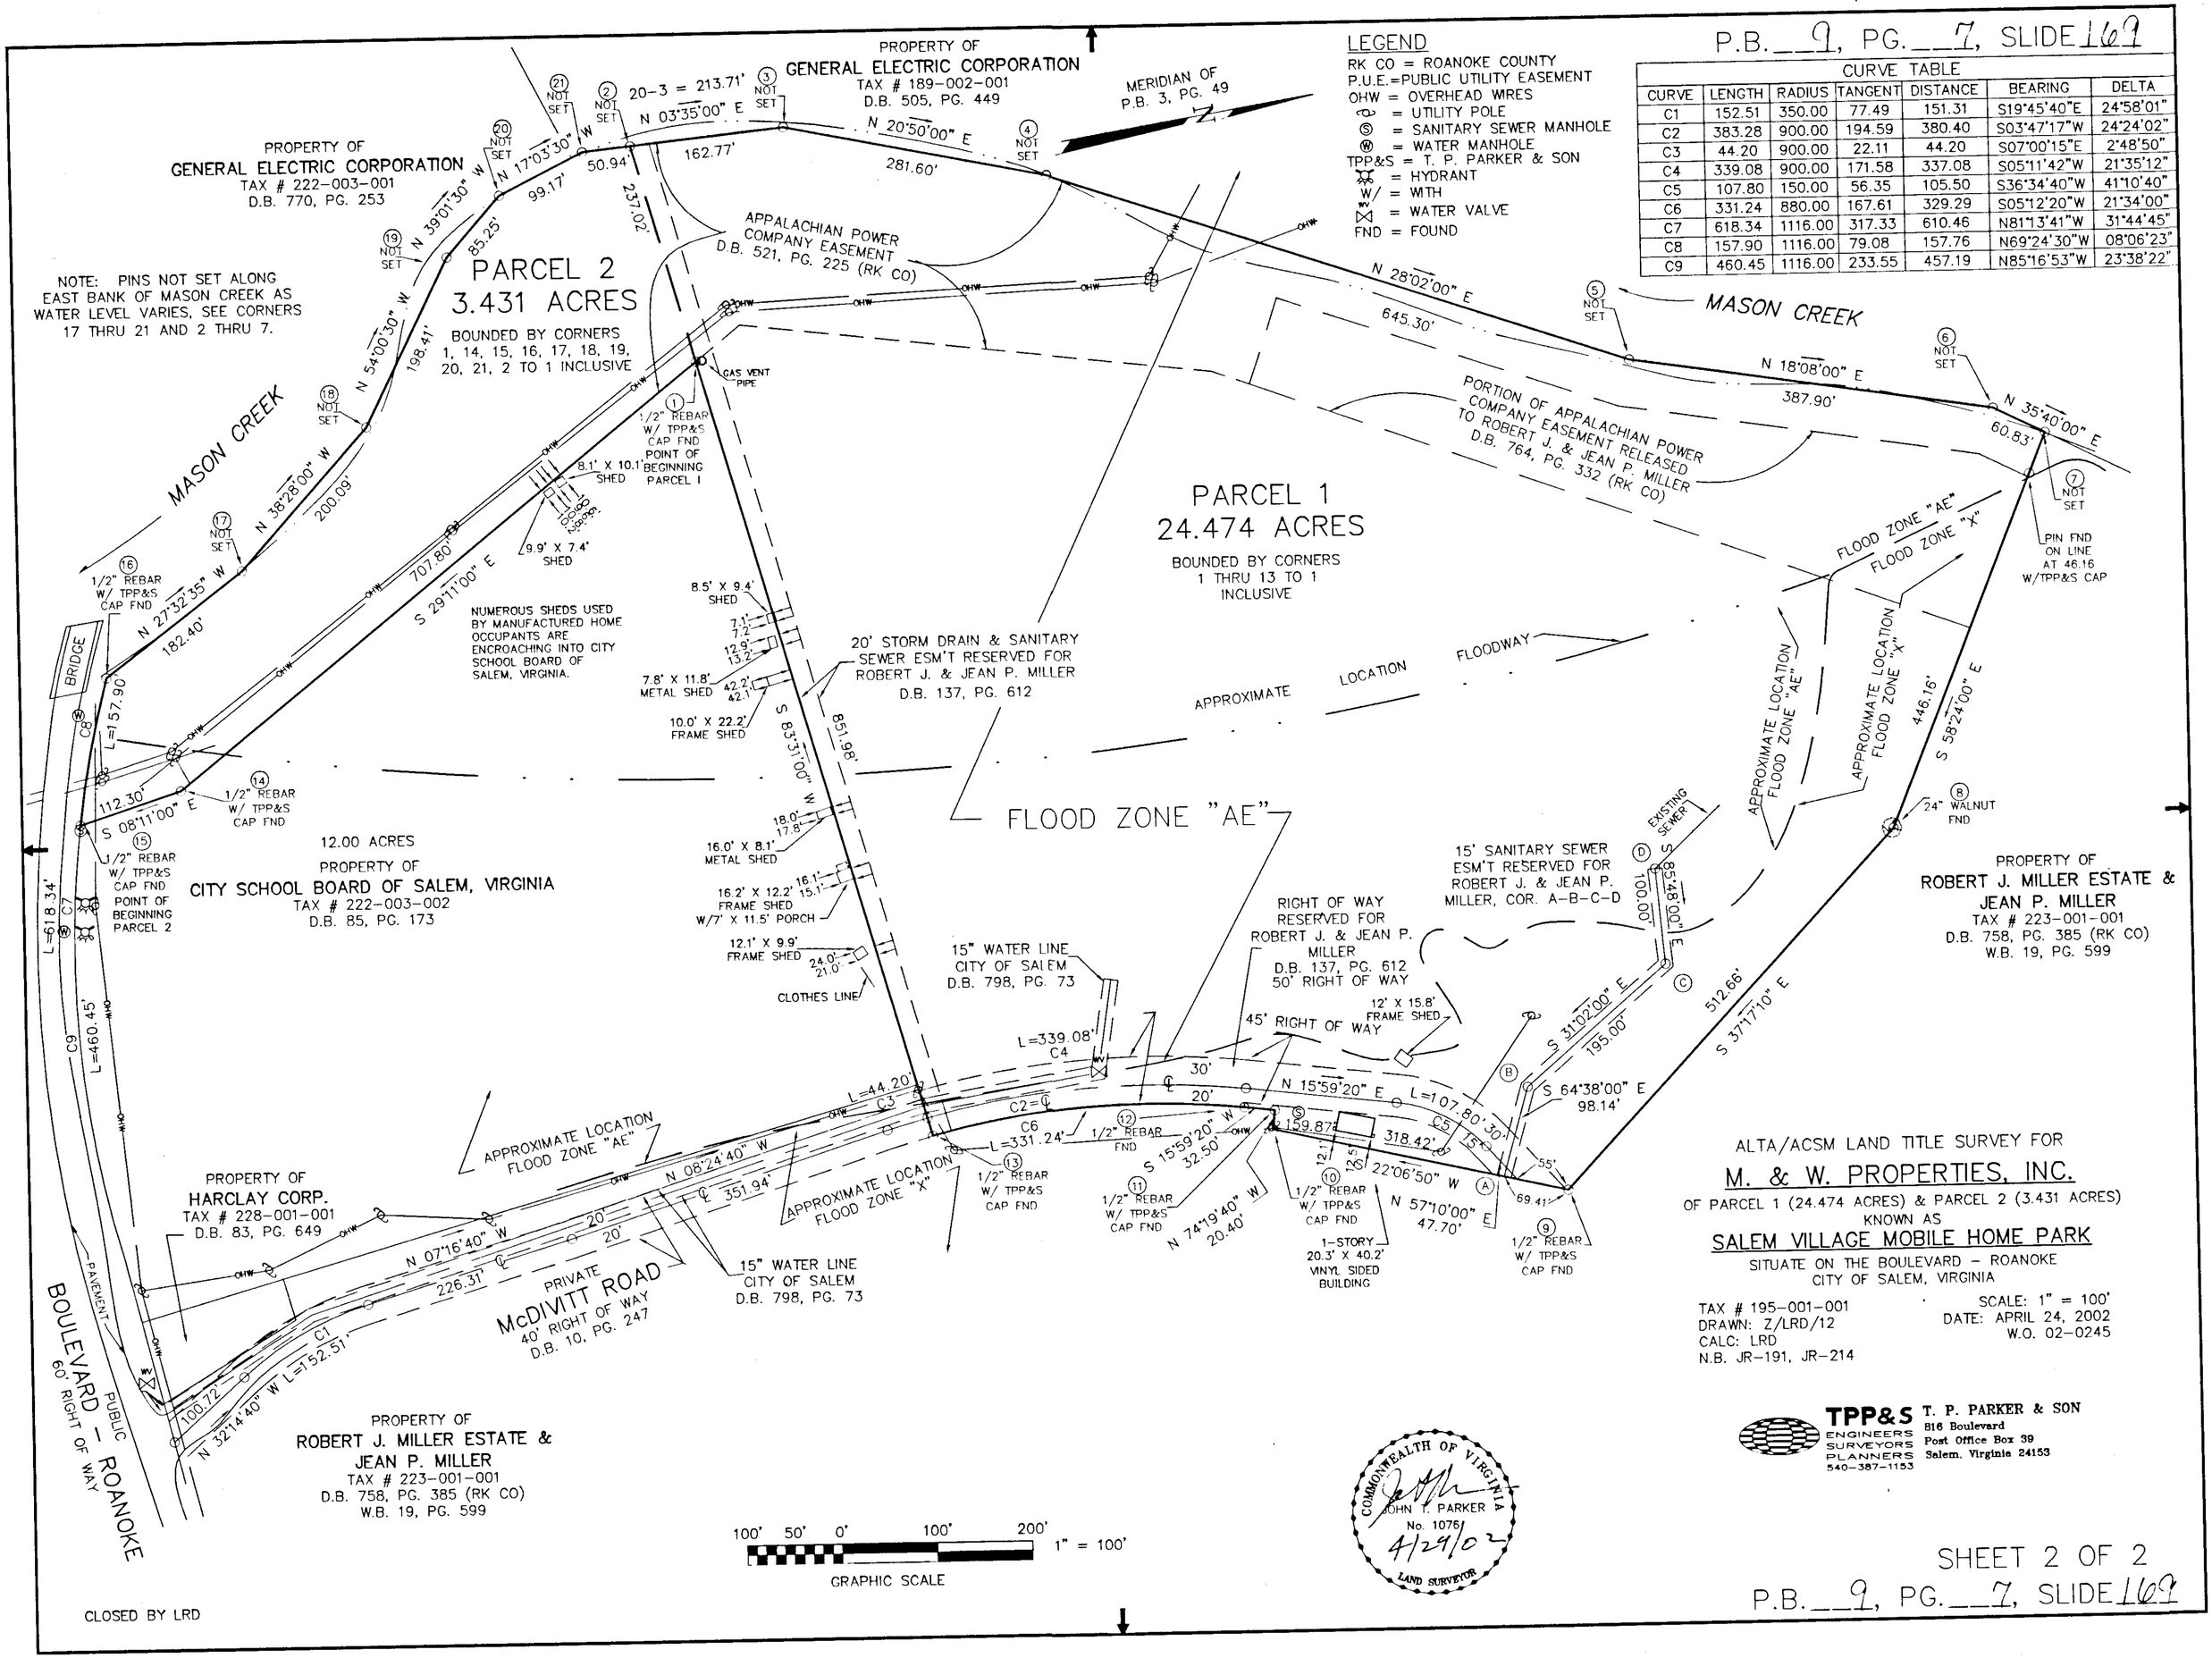

ALTA/ACSM LAND TITLE SURVEY FOR

M. & W. PROPERTIES, INC.

OF PARCEL 1 (24.474 ACRES) & PARCEL 2 (3.431 ACRES)
KNOWN AS

SALEM VILLAGE MOBILE HOME PARK

SITUATE ON THE BOULEVARD – ROANOKE
CITY OF SALEM, VIRGINIA

TAX # 195-001-001
DRAWN: Z/LRD/12
CALC: LRD
N.B. JR-191, JR-214

SCALE: 1" = 100'
DATE: APRIL 24, 2002
W.O. 02-0245

TPP&S
ENGINEERS SURVEYORS PLANNERS
540-387-1153
T. P. PARKER & SON
816 Boulevard
Post Office Box 39
Salem, Virginia 24153

CLOSED BY LRD

SHEET 2 OF 2

P.B. 9, PG. 7, SLIDE 169