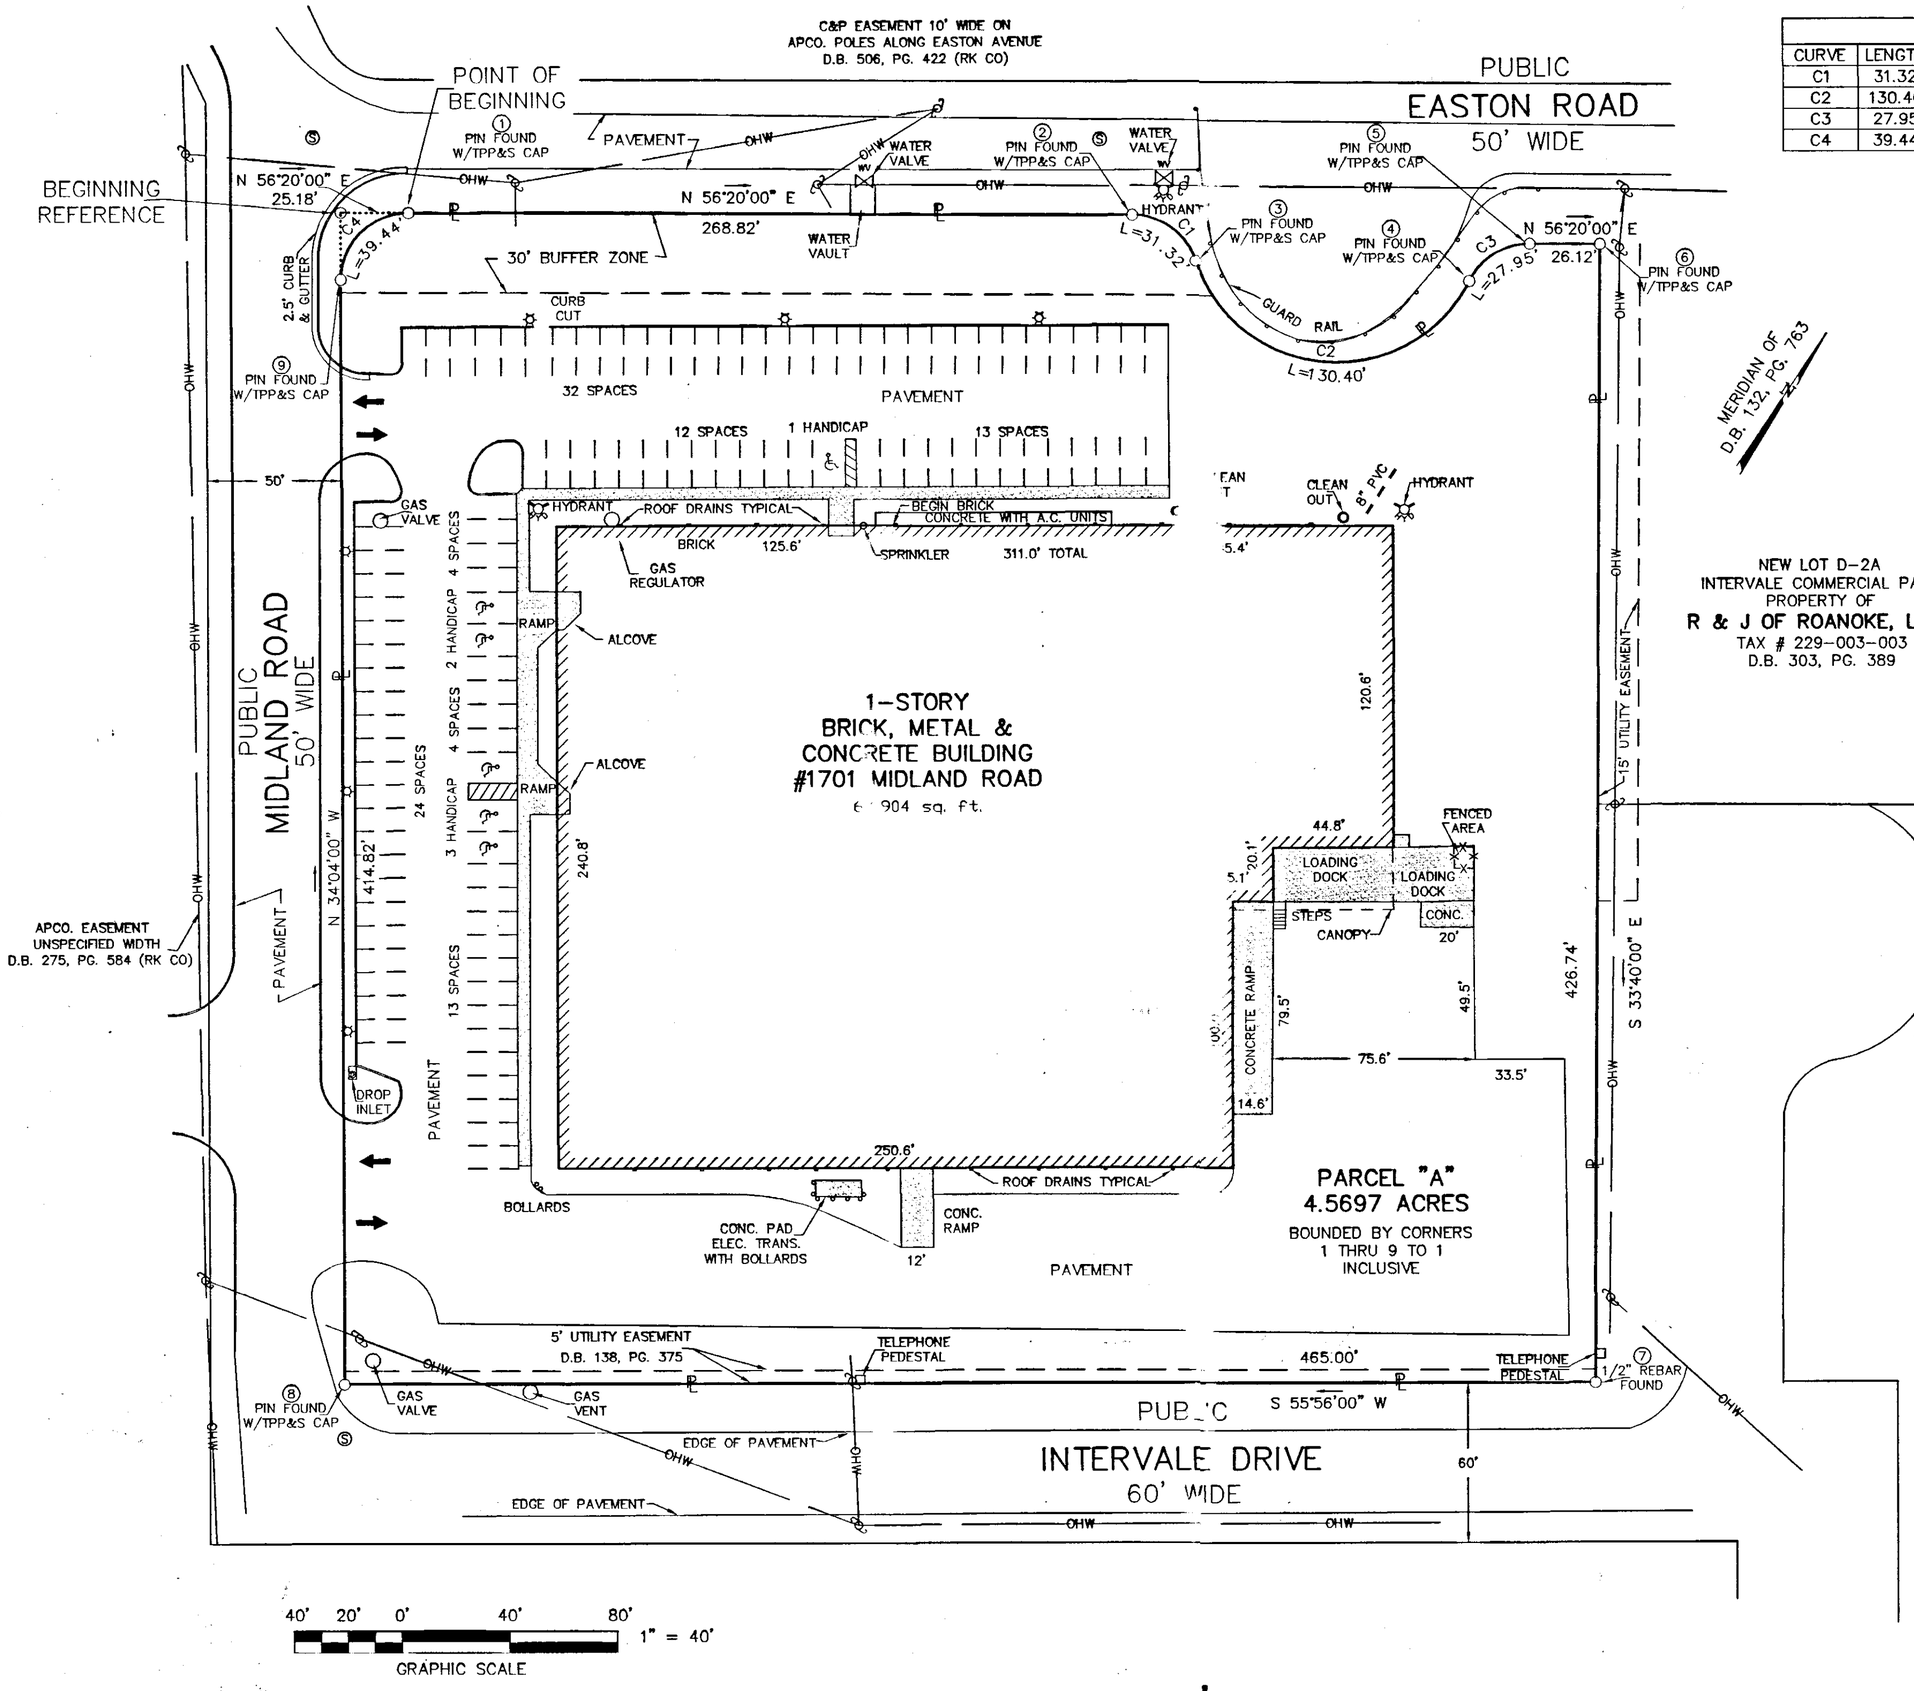

CURVE TABLE						
CURVE	LENGTH	RADIUS	TANGENT	CHORD BEARING	DISTANCE	DELTA
C1	31.32	25.00	18.09	S 87°46'15" E	29.32	71°47'30"
C2	130.40	55.00	135.61	N 60°12'06" E	101.93	135°50'48"
C3	27.95	25.00	15.64	N 24°18'21" E	26.52	64°03'36"
C4	39.44	25.00	25.18	N 11°08'00" E	35.48	90°24'00"

LEGEND

OHW	OVERHEAD WIRES
	UTILITY POLES
TRANS	TRANSFORMER
ELEC	ELECTRIC
	LIGHT POLE
Ⓢ	SANITARY SEWER MANHOLE
W/	WITH
Ⓓ	DRAINAGE MANHOLE
ℙ	PROPERTY LINE
♿	HANDICAP
CONC	CONCRETE
RK CO	ROANOKE COUNTY
P.U.E.	PUBLIC UTILITY EASEMENT

COMMONWEALTH OF VIRGINIA
JOHN T. PARKER
No. 1076
12/30/02
LAND SURVEYOR

THIS SURVEY DOES NOT CONSTITUTE A SUBDIVISION UNDER THE CITY OF SALEM SUBDIVISION ORDINANCE.

URBAN CLASS
ALTA/ACSM LAND TITLE SURVEY FOR

HEARTFELT, INC.

OF PARCEL "A", 4.5697 ACRES
BEING A RESUBDIVISION OF INTERVALE COMMERCIAL PARK
D.B. 120, PG. 409
SITUATE ON MIDLAND ROAD AND EASTON ROAD
CITY OF SALEM, VIRGINIA

TAX # 230-006-001
DRAWN: Z/LRD/13
N.B. JR-227

SCALE: 1" = 40'
DATE: OCT. 23, 2002
W.O. 02-0671
REV: DEC. 26, 2002

TPP&S
ENGINEERS
SURVEYORS
PLANNERS
540-387-1153
T. P. PARKER & SON
816 Boulevard
Post Office Box 39
Salem, Virginia 24153

P.B. 9, PG. 52, SLIDE 173