


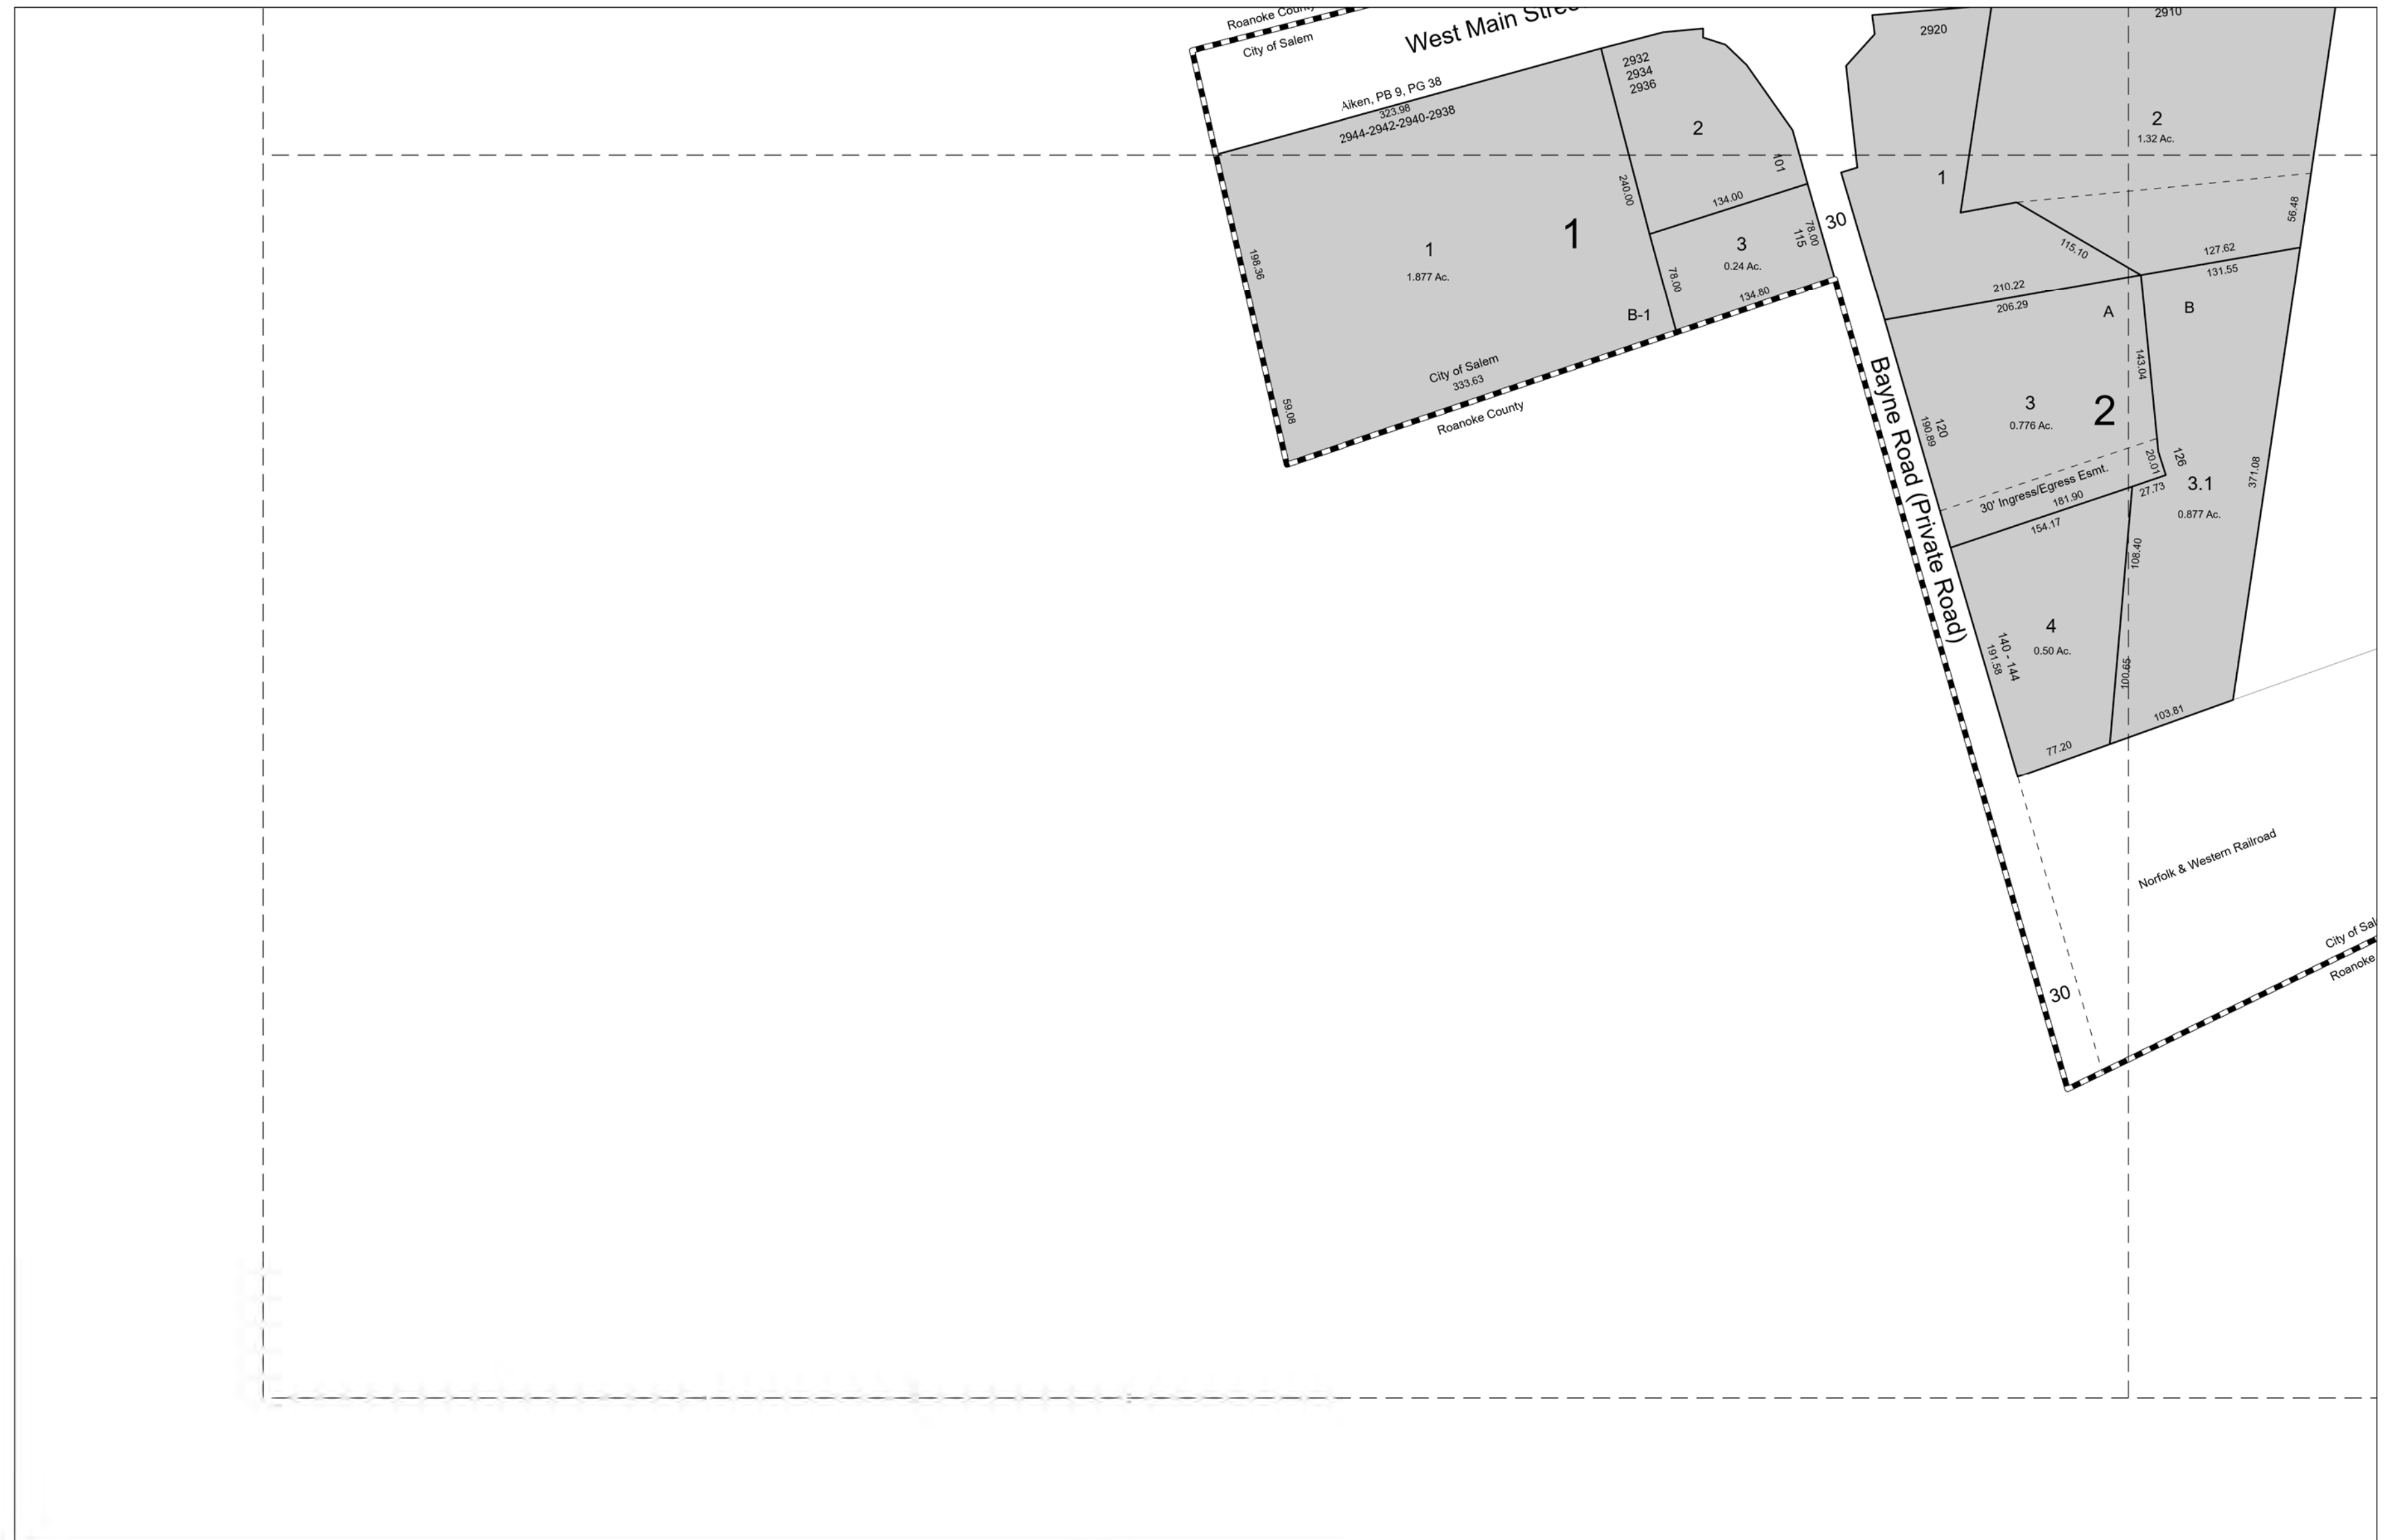

MAPPING COMPUTED ON THE VIRGINIA
STATE PLANE COORDINATE SYSTEM -
SOUTH ZONE - ADJUSTED TO THE
NORTH AMERICAN DATUM OF 1983.
TIC COORDINATE INFORMATION IS
AVAILABLE IN THE CITY OF SALEM
COMMUNITY DEVELOPMENT DEPARTMENT.

A number line is shown with markings at 100, 50, 0, and 100. Below the number line is a tape diagram consisting of a horizontal bar divided into segments. The segments are colored black and white, representing the subtraction of 50 from 100.

 Subdivision Lines
 Tax Map Grid
 City of Salem Boundary

 Tax Parcel 210
 City of Salem Parcels

MAP NUMBER
210

MAY 2020