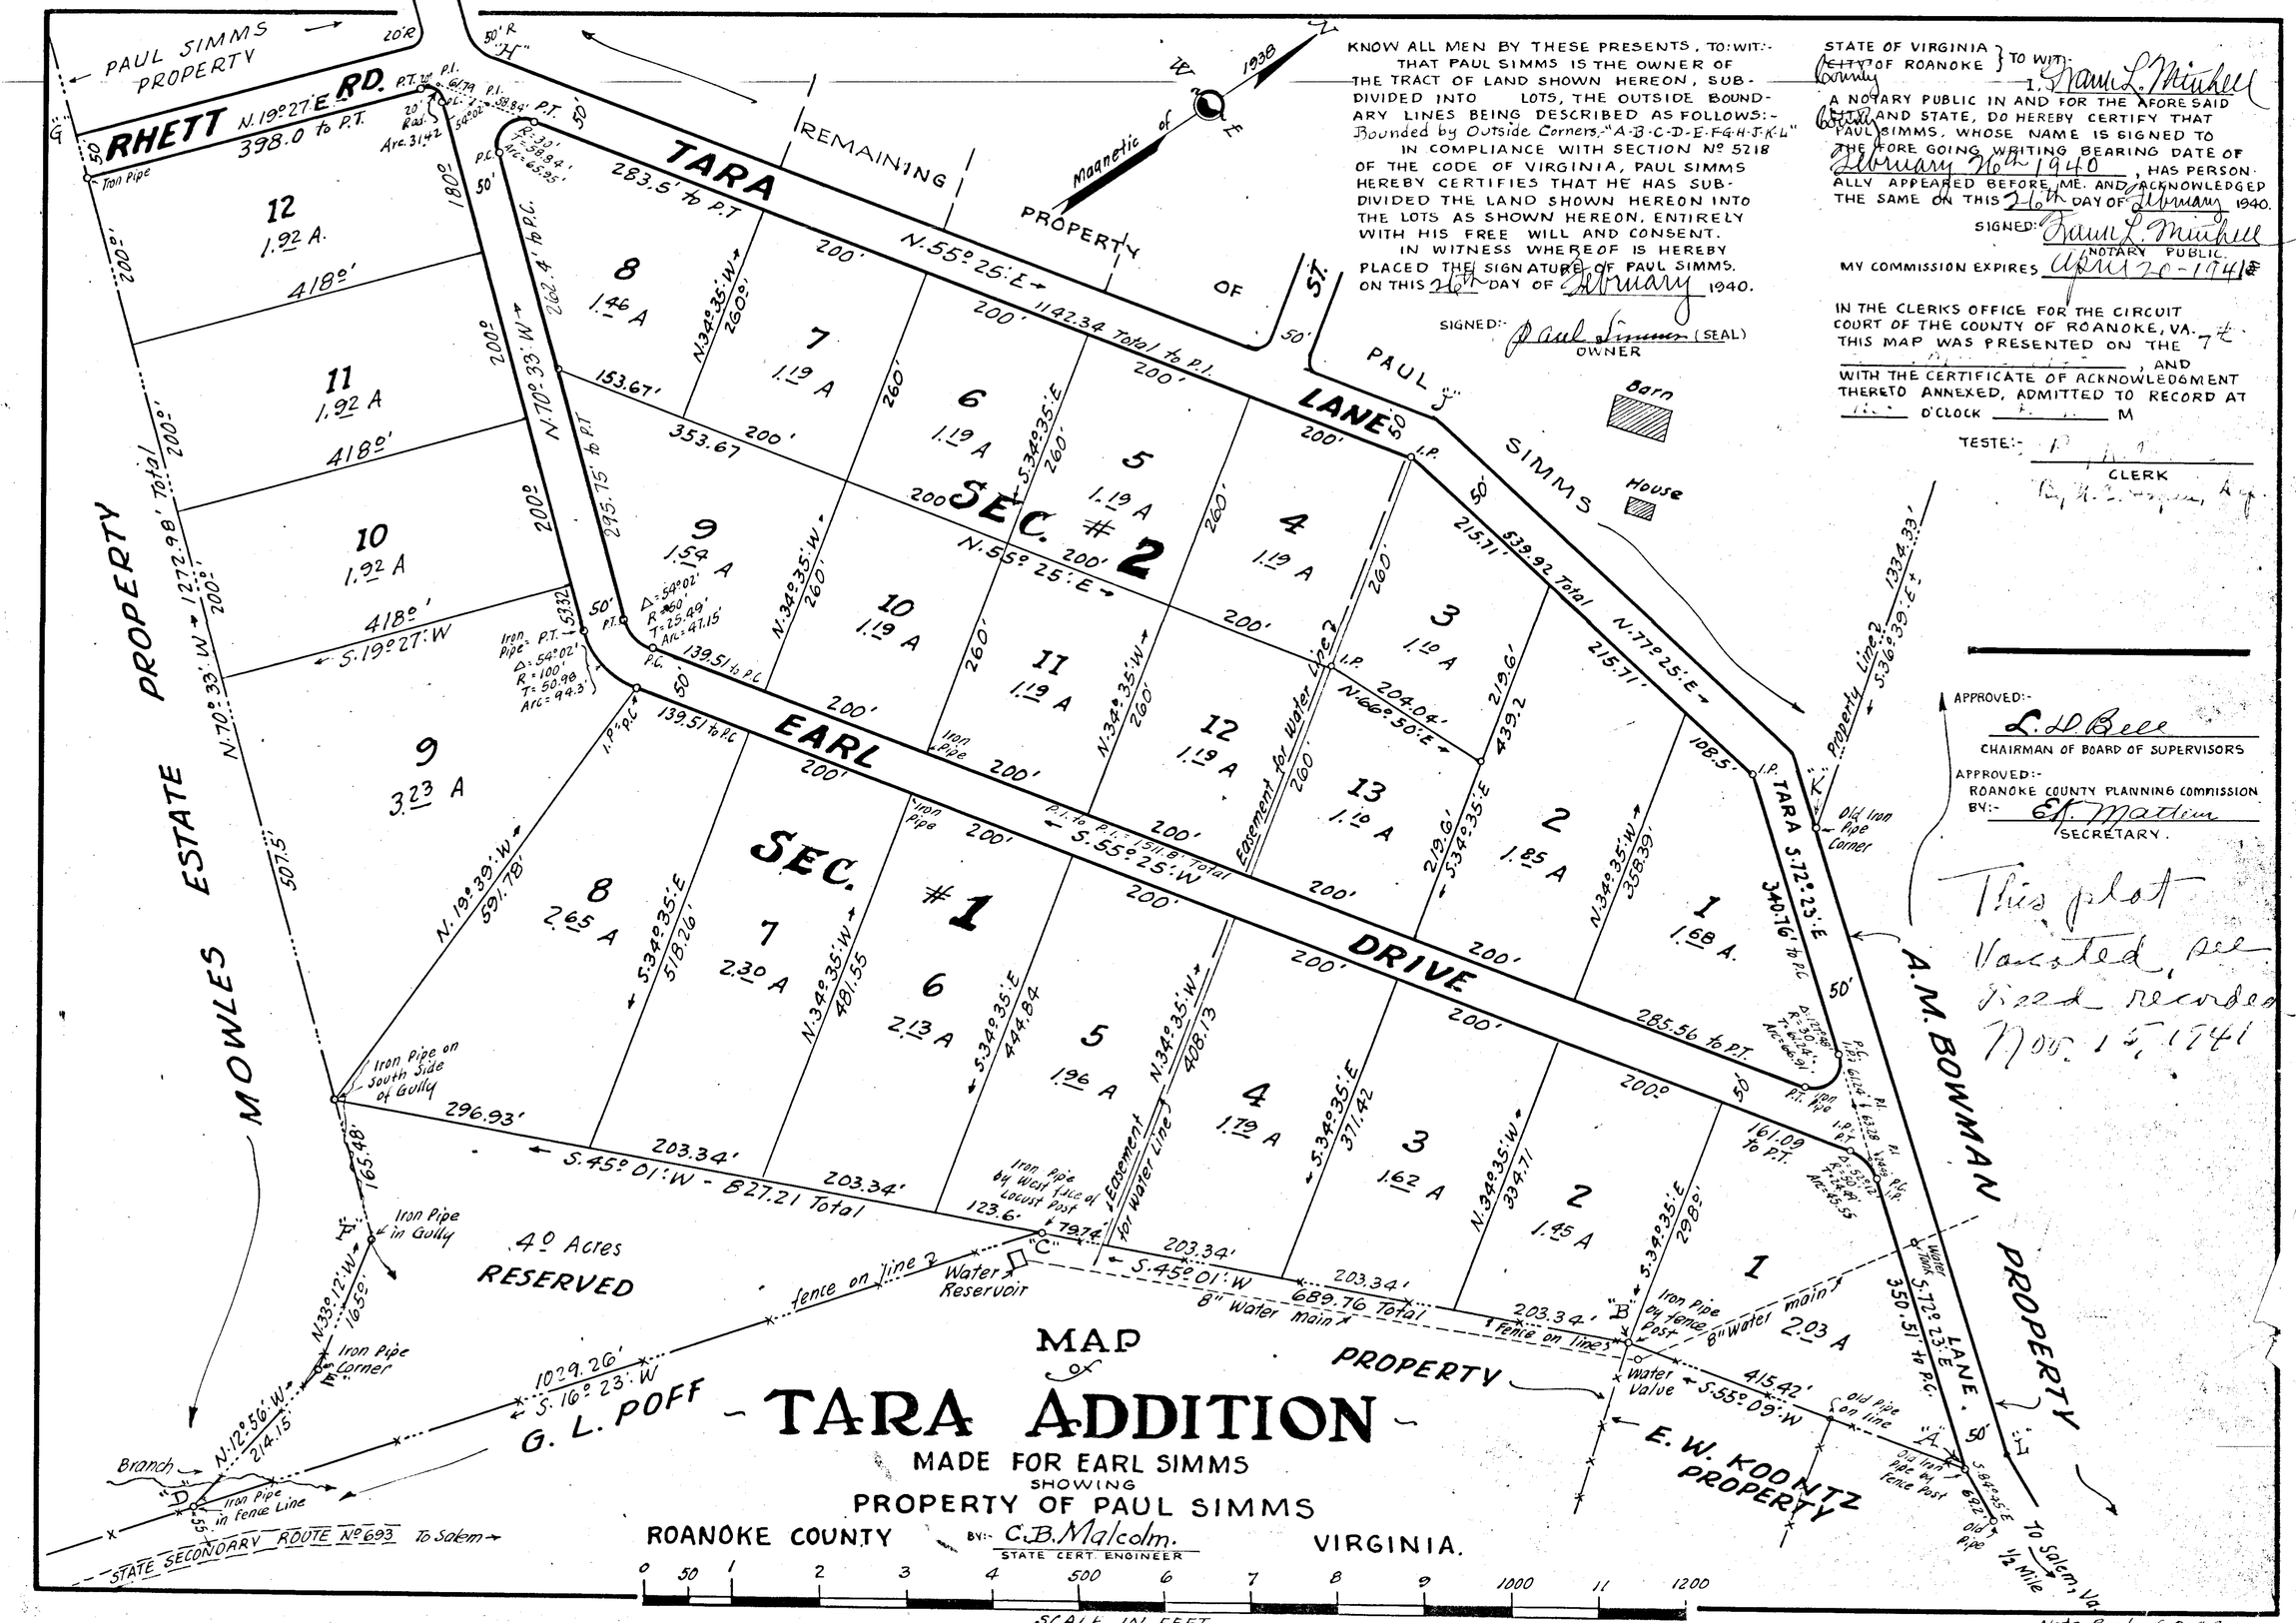

MAP of TARA ADDITION

MADE FOR EARL SIMMS
SHOWING
PROPERTY OF PAUL SIMMS

ROANOKE COUNTY VIRGINIA.

BY:- C.B. Malcolm.
STATE CERT. ENGINEER

KNOW ALL MEN BY THESE PRESENTS, TO:WIT:-
THAT PAUL SIMMS IS THE OWNER OF THE TRACT OF LAND SHOWN HEREON, SUBDIVIDED INTO LOTS, THE OUTSIDE BOUNDARY LINES BEING DESCRIBED AS FOLLOWS:- Bounded by Outside Corners "A-B-C-D-E-F-G-H-J-K-L"
IN COMPLIANCE WITH SECTION No 5218 OF THE CODE OF VIRGINIA, PAUL SIMMS HEREBY CERTIFIES THAT HE HAS SUBDIVIDED THE LAND SHOWN HEREON INTO THE LOTS AS SHOWN HEREON, ENTIRELY WITH HIS FREE WILL AND CONSENT.
IN WITNESS WHEREOF IS HEREBY PLACED THE SIGNATURE OF PAUL SIMMS. ON THIS 26th DAY OF February 1940.

SIGNED:- Paul Simms (SEAL)
OWNER

STATE OF VIRGINIA
~~CITY~~ County OF ROANOKE } TO WIT:
I, Frank L. Mitchell
A NOTARY PUBLIC IN AND FOR THE AFORESAID ~~CITY~~ COUNTY AND STATE, DO HEREBY CERTIFY THAT PAUL SIMMS, WHOSE NAME IS SIGNED TO THE FOREGOING WRITING BEARING DATE OF February 26th 1940, HAS PERSONALLY APPEARED BEFORE ME, AND ACKNOWLEDGED THE SAME ON THIS 26th DAY OF February 1940.

SIGNED: Frank L. Mitchell
NOTARY PUBLIC.

MY COMMISSION EXPIRES April 26-1941

IN THE CLERKS OFFICE OF THE CIRCUIT COURT OF THE COUNTY OF ROANOKE, VA. THIS MAP WAS PRESENTED ON THE 7th _____, AND WITH THE CERTIFICATE OF ACKNOWLEDGMENT THERETO ANNEXED, ADMITTED TO RECORD AT ____ O'CLOCK ____ M

TESTE:- _____
CLERK
By _____, D.C.

APPROVED:-
L. L. Bell
CHAIRMAN OF BOARD OF SUPERVISORS

APPROVED:-
ROANOKE COUNTY PLANNING COMMISSION
BY:- E.F. Martin
SECRETARY.

This plat Vacated, see Deed recorded Nov. 15, 1941

Note Book 60-GG